

Project Directory

Architect:

Mackey Mitchell Architects
900 Spruce Street, Suite 500
St. Louis, MO 63102

P: (314) 421 1815

Structural Engineer:

Holland Engineering
P.O. Box 2428
Lindale, TX 75771

P: (903) 882-8503

Civil Engineer:

C.T. Brannon Corp.
1321 S. Broadway
P.O. Box 7487
Tyler, TX 75771

P: (903) 597-2122

Landscape Architect:

David C. Scarborough
Landscape
8238 Baylor Drive
Tyler, TX 75703

P: (903) 561-5559

Mechanical Engineer:

Jarrell Mech. Contractors
4208 Rider Trail North
Earth City, MO 63045

P: (314) 291-0100

Electrical/Plumbing Engineer:

Allegiant Engineering
1205 South Bennett
Tyler, TX 75701

P: (903) 597-3441

Construction Manager:

RLM General Contractors
315 Enterprise Street
Longview, TX 75604

P: (903) 759-7656


Kitchen Design Consultant:

DGG Incorporated
P.O. Box 200
Eureka, MO 63025

P: (636) 938-7887

Centene Tyler Texas
Claims Operations Center

3258 Earl Campbell Parkway
Tyler, Texas 75701
Project Number: 12010

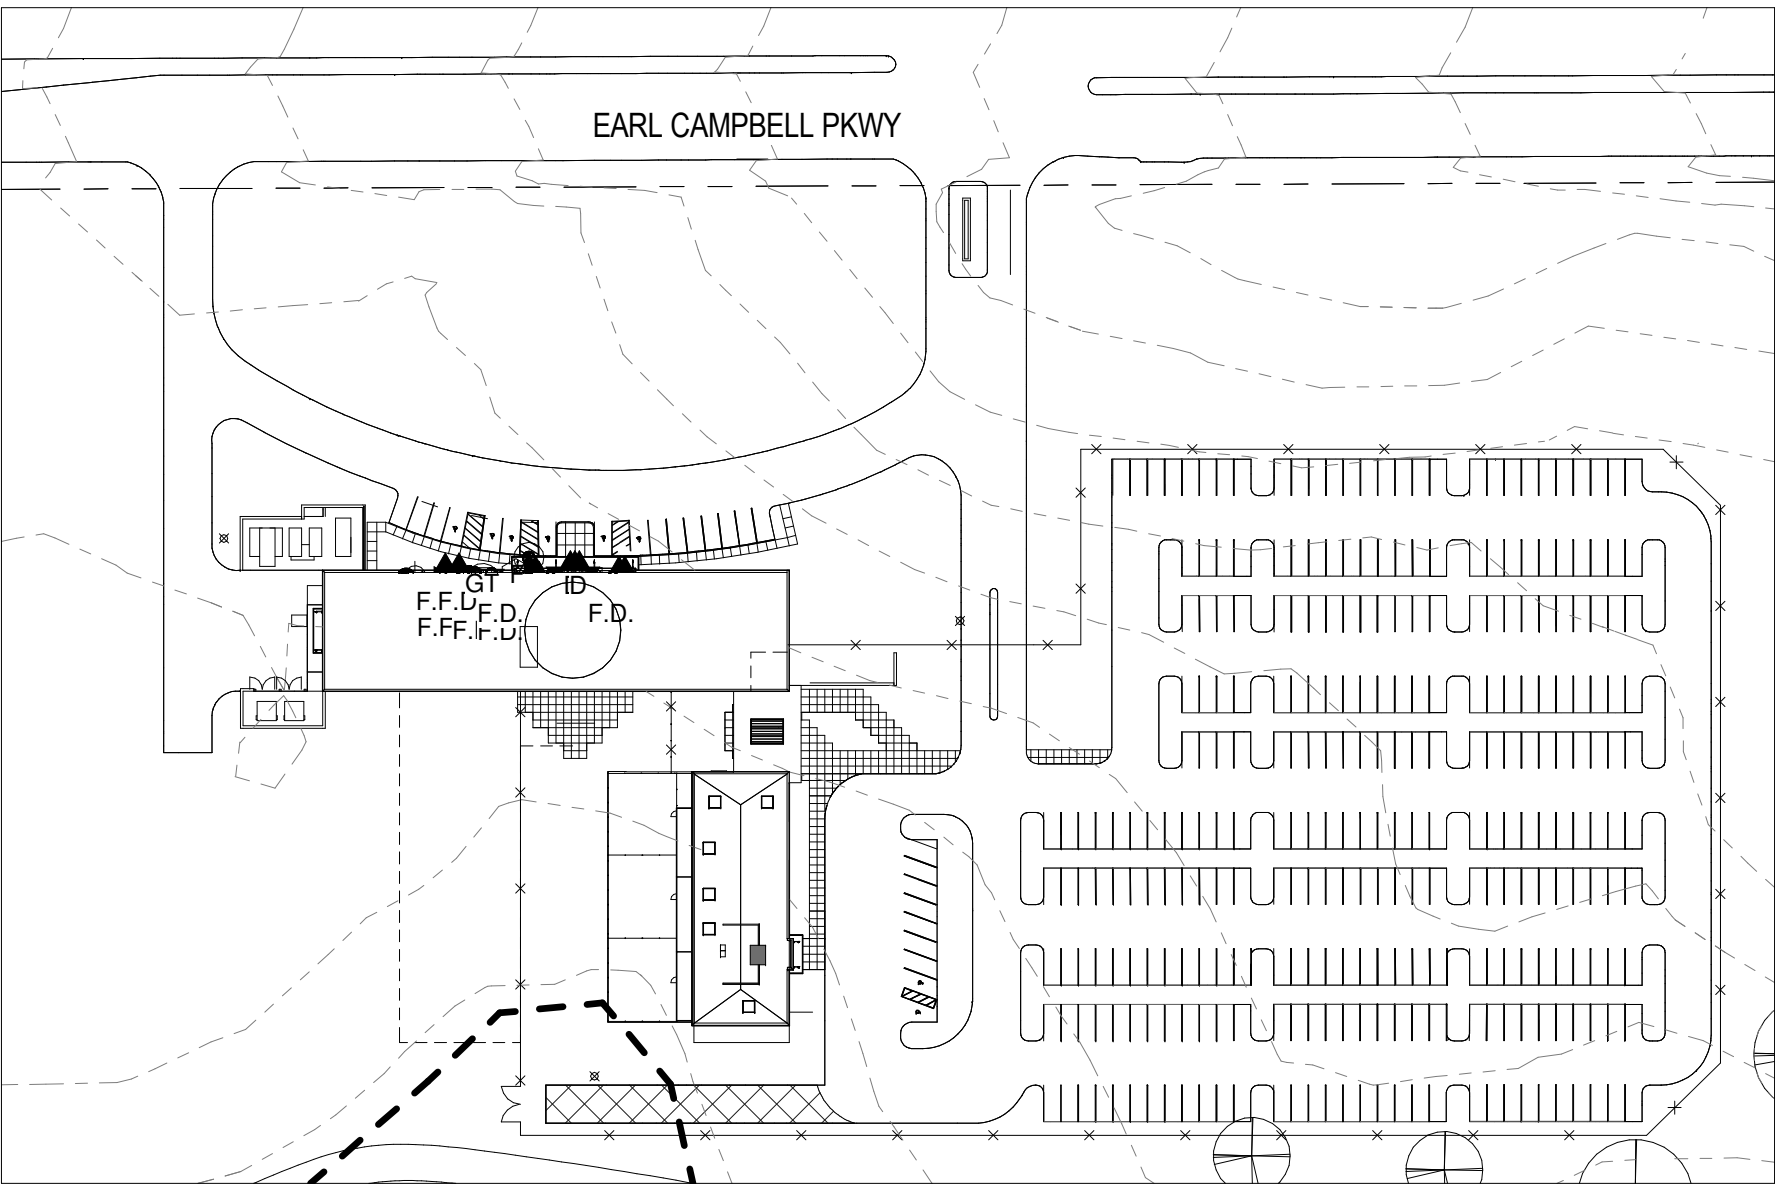

Site Plan

CIVIL

- C1.01 GENERAL NOTES
- C2.01 TOPO SURVEY
- C2.02 LIMITS OF CLEARING
- C3.01 OVERALL SITE PLAN
- C3.02 SITE PLAN WEST
- C3.03 SITE PLAN EAST
- C4.02 DIMENSION PLAN WEST
- C4.03 DIMENSION PLAN EAST
- C5.01 OVERALL SANITARY SEWER PLAN
- C5.02 OVERALL WATER PLAN
- C6.01 STORM WATER POLLUTION PREVENTION PLAN
- C6.02 GRADING PLAN WEST
- C6.03 GRADING PLAN EAST
- C7.02 DRAINAGE PLAN WEST
- C7.03 DRAINAGE PLAN EAST
- C8.01 DRAINAGE AREA MAP AND CALCULATIONS
- C8.02 EAST DETENTION POND & SWALE CALCULATIONS
- C8.03 WEST DETENTION POND & SWALE CALCULATIONS
- C8.04 POND DETAILS
- C.SCP STANDARD COMMERCIAL PAVING DETAILS
- C.CI STANDARD CURB INLET DETAILS
- C.SD STANDARD CITY OF TYLER DRIVEWAY DETAILS
- C.SW1 STANDARD CITY OF TYLER WATER DETAILS
- C.SS1 STANDARD CITY OF TYLER SAN. SEWER DETAILS
- EC1 EROSION CONTROL DETAIL SHEET (1)
- EC2 EROSION CONTROL DETAIL SHEET (2)

LANDSCAPE

- L1.1 LANDSCAPE PLAN
- L1.2 LANDSCAPE PLAN
- L1.3 LANDSCAPE PLAN
- L1.4 LANDSCAPE PLAN
- L2.1 IRRIGATION PLAN
- L2.2 IRRIGATION PLAN
- L2.3 IRRIGATION PLAN

ARCHITECTURAL

- A001 3D VIEWS
- A002 GEN. NOTES, SYMBOLS, & DOOR TYPES
- A003 PARTITION TYPES
- A004 WALL RATINGS & FIREPROOFING AREAS
- A005 CODE REVIEW
- A006 TEXAS ADA STANDARDS
- A007 TEXAS ADA STANDARDS
- A008 TEXAS ADA STANDARDS
- A009 TEXAS ADA STANDARDS
- A010 TEXAS ADA STANDARDS
- A011 TEXAS ADA STANDARDS
- A012 TEXAS ADA STANDARDS
- A100 SITE DETAILS
- A200 LOWER LEVEL FLOOR PLAN
- A201 FIRST FLOOR PLAN
- A202 SECOND FLOOR PLAN
- A203 ROOF PLAN
- A204 ENLARGED PLANS
- A205 DAYCARE PLAN, ROOF PLAN, RCP
- A300 ELEVATIONS
- A301 ELEVATIONS
- A302 BUILDING SECTIONS
- A400 DAYCARE ENLARGED PLANS
- A401 DAYCARE INTERIOR ELEVATIONS
- A402 DAYCARE INTERIOR ELEVATIONS
- A403 DAYCARE INTERIOR ELEVATIONS
- A404 DAYCARE AND OFFICE INTERIOR ELEVATIONS
- A405 OFFICE KITCHEN INTERIOR ELEVATIONS
- A600 LOWER LEVEL REFLECTED CEILING PLAN
- A601 FIRST FLOOR REFLECTED CEILING PLAN
- A602 SECOND FLOOR REFLECTED CEILING PLAN
- A700 STAIR 1
- A701 STAIR 2
- A702 STAIR 3
- A800 OFFICE WALL SECTIONS
- A801 OFFICE WALL SECTIONS
- A802 OFFICE WALL SECTIONS
- A803 OFFICE WALL SECTIONS
- A804 OFFICE WALL SECTIONS
- A805 DAYCARE WALL SECTIONS
- A806 WALL SECTION DETAILS
- A807 WALL SECTION DETAILS
- A808 WALL SECTION DETAILS
- A809 WALL SECTION DETAILS
- A902 DAYCARE CASEWORK DETAILS

STRUCTURAL

- S0.1 GENERAL NOTES
- S0.2 OVERALL 3D VIEWS
- S0.3 ROOF DIAPHRAGM ATTACHMENT
- S1.0 SITE WALL PLAN
- S1.1 OFFICE - FOUNDATION PLAN
- S1.2 OFFICE - FIRST FLOOR FRAMING PLAN
- S1.3 OFFICE - SECOND FLOOR FRAMING PLAN
- S1.4 OFFICE - ROOF FRAMING PLAN
- S1.5 DAYCARE - PLANS
- S1.6 CANOPY FRAMING PLANS
- S1.7 FOUNDATION LOADING DATA
- S2.1 TYPICAL FOUNDATION DETAILS
- S2.2 FOUNDATION DETAILS
- S2.3 FOUNDATION DETAILS
- S2.4 FOUNDATION DETAILS
- S2.5 CONCRETE WALL PROFILES
- S2.6 CONCRETE WALL PROFILES
- S2.7 CONCRETE WALL PROFILES
- S3.1 TYPICAL LIGHT GAGE DETAILS
- S3.2 LIGHT GAGE FRAMING DETAILS
- S4.1 TYPICAL FLOOR FRAMING DETAILS
- S4.2 FLOOR FRAMING DETAILS
- S4.3 FLOOR FRAMING DETAILS
- S4.4 FLOOR FRAMING DETAILS
- S5.1 TYPICAL ROOF FRAMING DETAILS
- S5.2 ROOF FRAMING DETAILS
- S5.3 ROOF FRAMING DETAILS
- S5.4 ROOF FRAMING DETAILS
- S6.1 TYPICAL STEEL FRAMING DETAILS
- S6.2 FRAME ELEVATIONS
- S6.3 FRAME ELEVATIONS
- S6.4 FRAME ELEVATIONS
- S7.1 STAIR FRAMING DETAILS

FOUNDATION

- GP0.1 RAMMED AGGREGATE PIER NOTES & DETAILS
- GP1.1 RAMMED AGGREGATE PIER FOUNDATION PLAN
- GP1.2 RAMMED AGGREGATE PIER FOUNDATION PLAN
- GP1.3 RAMMED AGGREGATE PIER FOUNDATION PLAN

MECHANICAL/ELECTRICAL/PLUMBING

- M200 LOWER LEVEL MECHANICAL PLAN
- M201 FIRST FLOOR MECHANICAL
- M202 SECOND FLOOR MECHANICAL
- M203 MECHANICAL ROOF PLAN
- M204 DAYCARE MECHANICAL PLANS
- M300 LOWER LEVEL PIPING PLAN
- M301 FIRST FLOOR PIPING PLAN
- M302 SECOND FLOOR PIPING PLAN
- M303 DAYCARE PIPING PLAN
- M400 MECHANICAL SCHEMATICS
- M401 MECHANICAL SCHEMATICS
- M402 MECHANICAL SCHEMATICS
- M403 MECHANICAL SCHEMATICS
- M404 MECHANICAL SCHEMATICS
- M405 MECHANICAL SCHEMATICS
- M406 MECHANICAL DETAILS
- M500 MECH SCHEDULES - GENERAL
- M501 MECH SCHEDULES - OFFICE
- M502 MECH SCHEDULES - AS NOTED
- E100 LEGEND
- E101 ELECTRICAL SITE PLAN
- E200 LOWER LEVEL LIGHTING PLAN
- E201 FIRST FLOOR LIGHTING PLAN
- E202 SECOND FLOOR LIGHTING PLAN
- E203 DAYCARE LIGHTING PLAN
- E300 LOWER LEVEL LIGHTING CONTROL PLAN
- E301 FIRST FLOOR LIGHTING CONTROL PLAN
- E302 SECOND FLOOR LIGHTING CONTROL PLAN
- E303 DAYCARE LIGHTING CONTROL PLAN
- E304 LOWER LEVEL LIGHTING CONTROL SHUTOFF ZONES PLAN
- E305 FIRST FLOOR LIGHTING CONTROL SHUTOFF ZONES PLAN
- E306 SECOND FLOOR LIGHTING CONTROL SHUTOFF ZONES PLAN
- E307 DAYCARE LIGHTING CONTROL SHUTOFF ZONES PLAN
- E308 LIGHTING CONTROL DETAILS
- E309 LIGHTING CONTROL SCHEDULES
- E310 LIGHTING CONTROL SCHEDULES
- E311 LIGHTING CONTROL SCHEDULES
- E312 LIGHTING CONTROL SCHEDULES
- E313 LIGHTING CONTROL NOTES
- E400 LOWER LEVEL POWER PLAN
- E400A KITCHEN POWER PLAN
- E401 FIRST FLOOR POWER PLAN
- E402 SECOND FLOOR POWER PLAN
- E403 DAYCARE POWER PLAN
- E404 LOWER LEVEL HVAC POWER PLAN
- E405 FIRST FLOOR HVAC POWER PLAN
- E406 SECOND FLOOR HVAC POWER PLAN
- E407 ROOF HVAC POWER PLAN
- E408 DAYCARE HVAC POWER PLAN
- E409 DAYCARE ROOF POWER PLAN
- E500 ONLINE DIAGRAM
- E501 SWITCHGEAR ELEVATIONS
- E502 SWITCHGEAR ELEVATIONS
- E503 PANEL SCHEDULES
- E504 PANEL SCHEDULES
- E505 PANEL SCHEDULES
- E506 PANEL SCHEDULES
- E507 PANEL SCHEDULES
- E600 DETAILS
- E601 DETAILS
- E700 LOWER LEVEL FIRE ALARM PLAN
- E701 FIRST FLOOR FIRE ALARM PLAN
- E702 SECOND FLOOR FIRE ALARM PLAN
- E703 DAYCARE FIRE ALARM PLAN
- E800 LIGHTNING PROTECTION PLAN
- P101 LOWER LEVEL PLUMBING
- P102 FIRST FLOOR PLUMBING
- P103 SECOND FLOOR PLUMBING
- P104 ROOF LEVEL PLUMBING
- P201 PLUMBING SCHEDULES / DETAILS
- P202 PLUMBING DETAILS
- P301 PLUMBING RISERS
- P401 DAYCARE PLUMBING PLAN
- P402 DAYCARE ROOF PLUMBING PLAN


FIRE PROTECTION

- FP.1 FIRE PROTECTION SITE PLAN
- FP.2 LOWER LEVEL PIPING PLAN
- FP.3 FIRST FLOOR PIPING PLAN
- FP.4 SECOND FLOOR PIPING PLAN
- FP.5 DAYCARE PIPING PLAN


FOOD SERVICE

- FS.100 FOOD SERVICE EQUIPMENT PLAN
- FS.101 FOOD SERVICE ELECTRICAL ROUGH-IN PLAN
- FS.102 FOOD SERVICE PLUMBING ROUGH-IN PLAN
- FS.103 SPECIAL CONDITIONS PLAN
- FS.104 FOOD SERVICE ELEVATIONS
- FS.105 FOOD SERVICE SECTION VIEWS




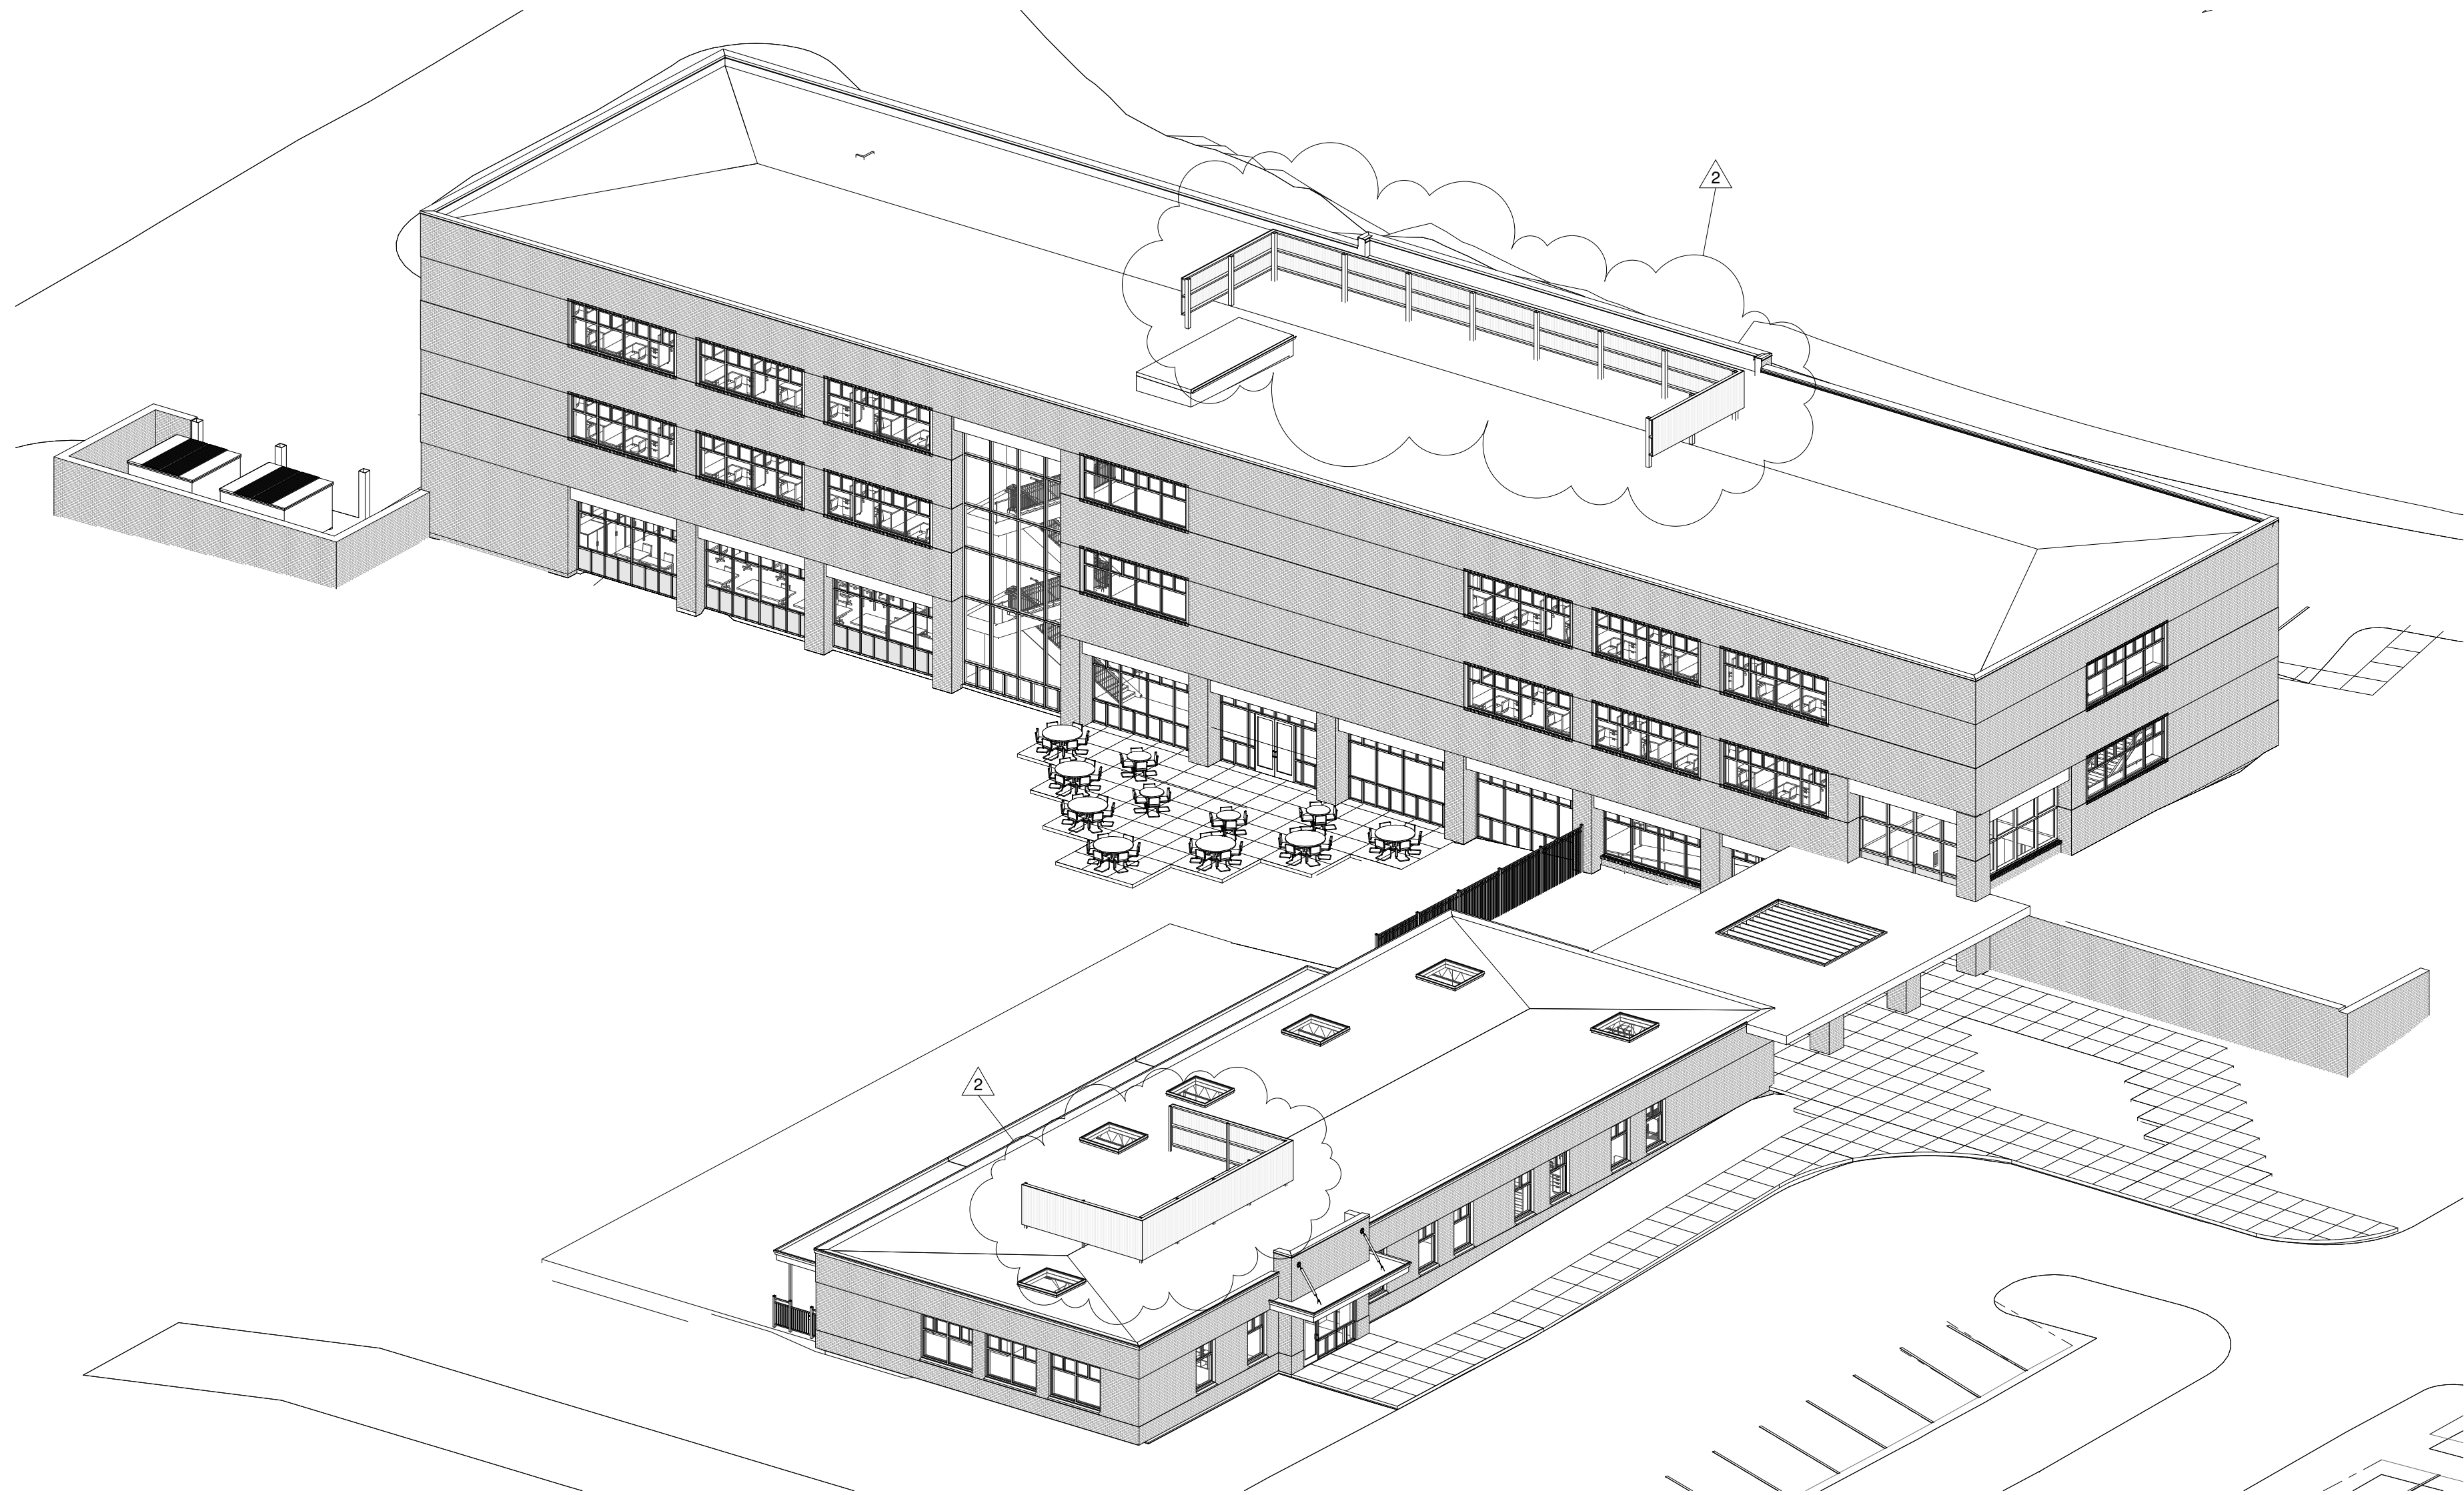


1 Axonometric Southeast

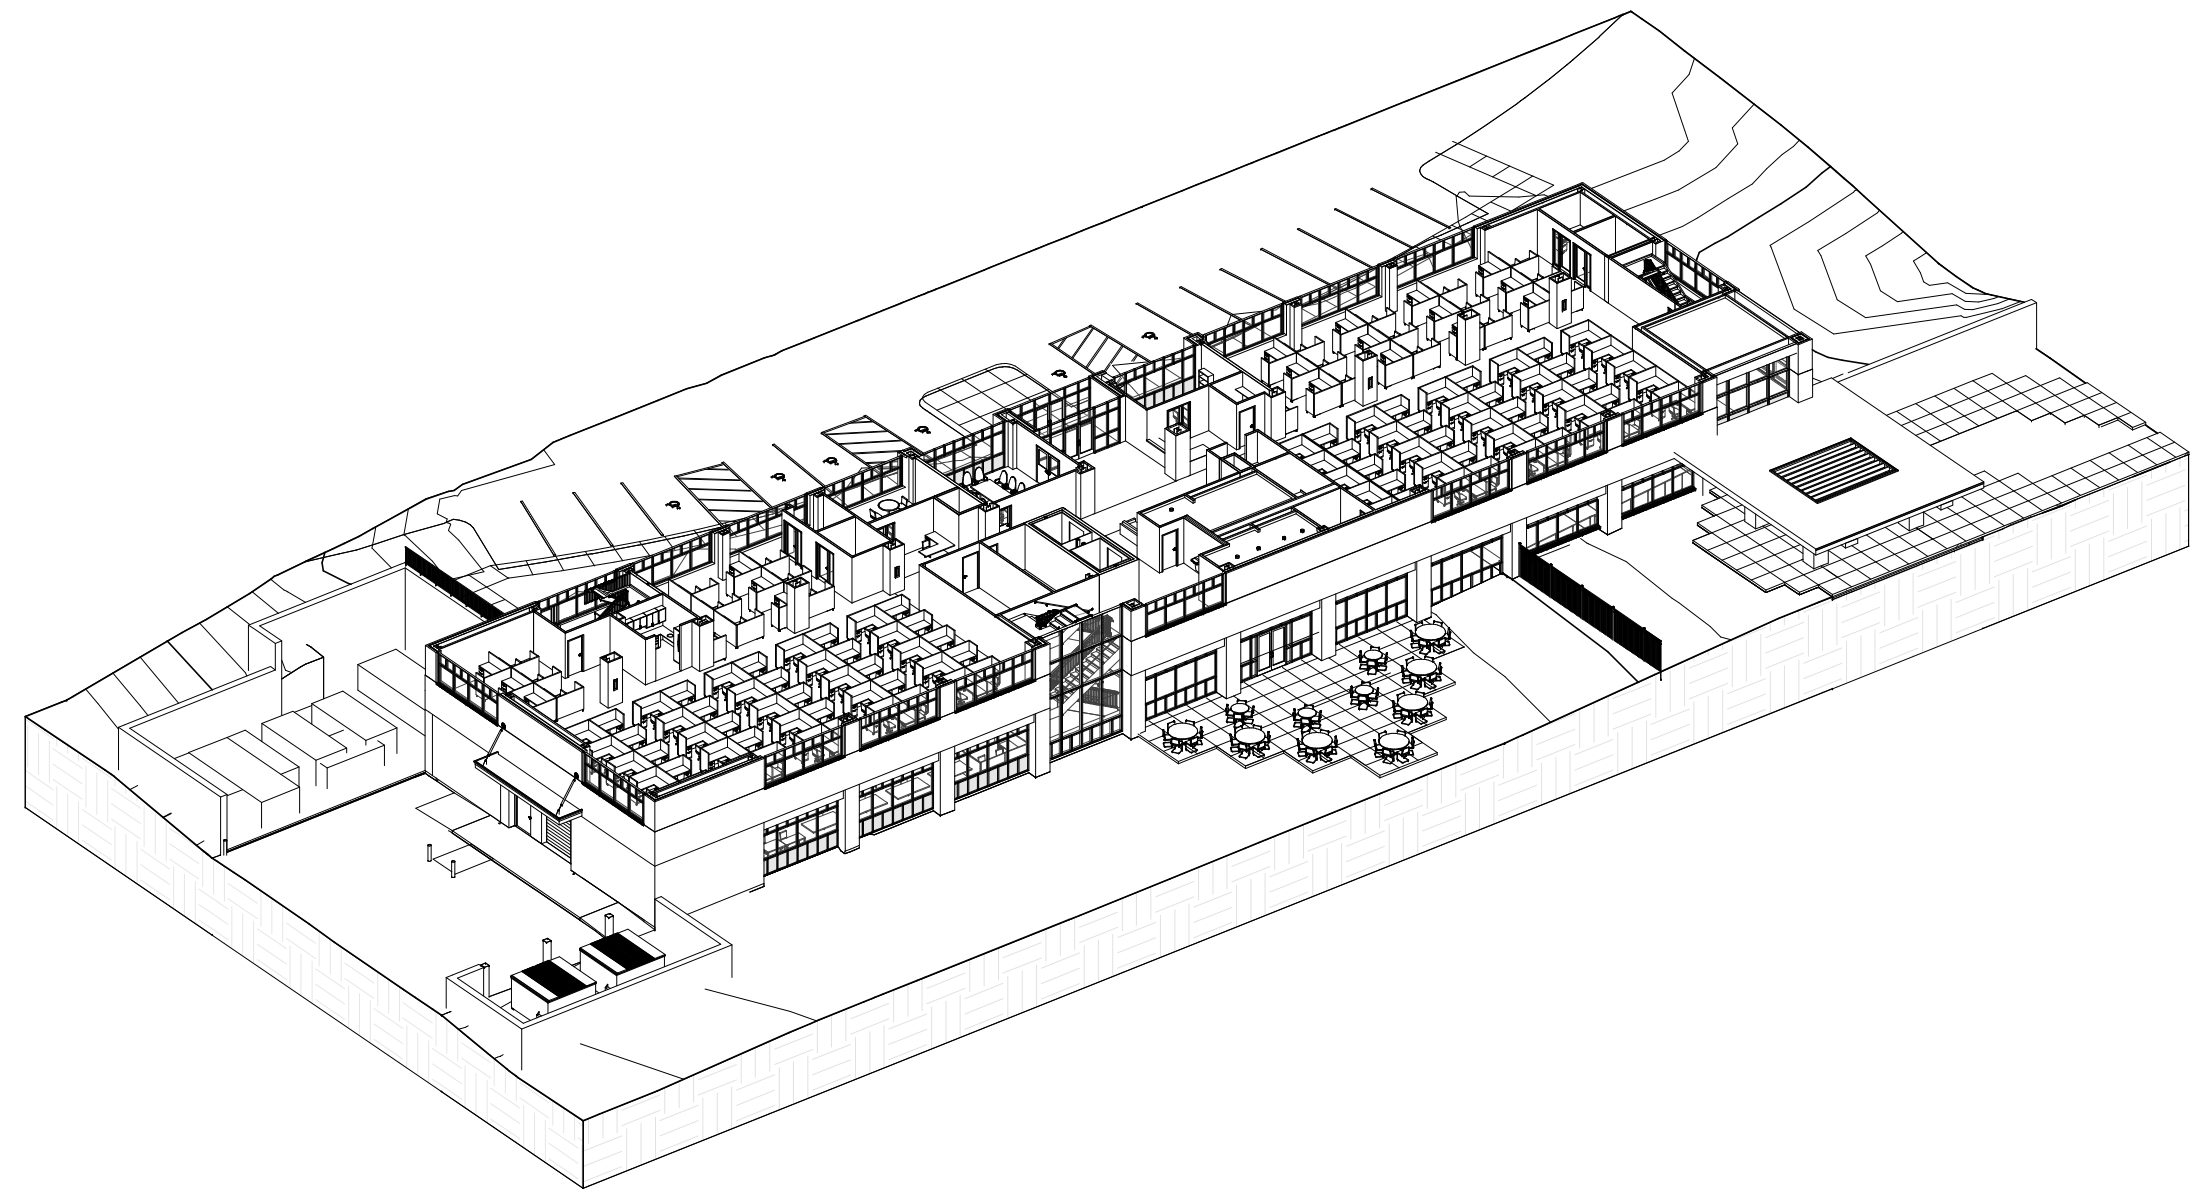


3 Section Axonometric A

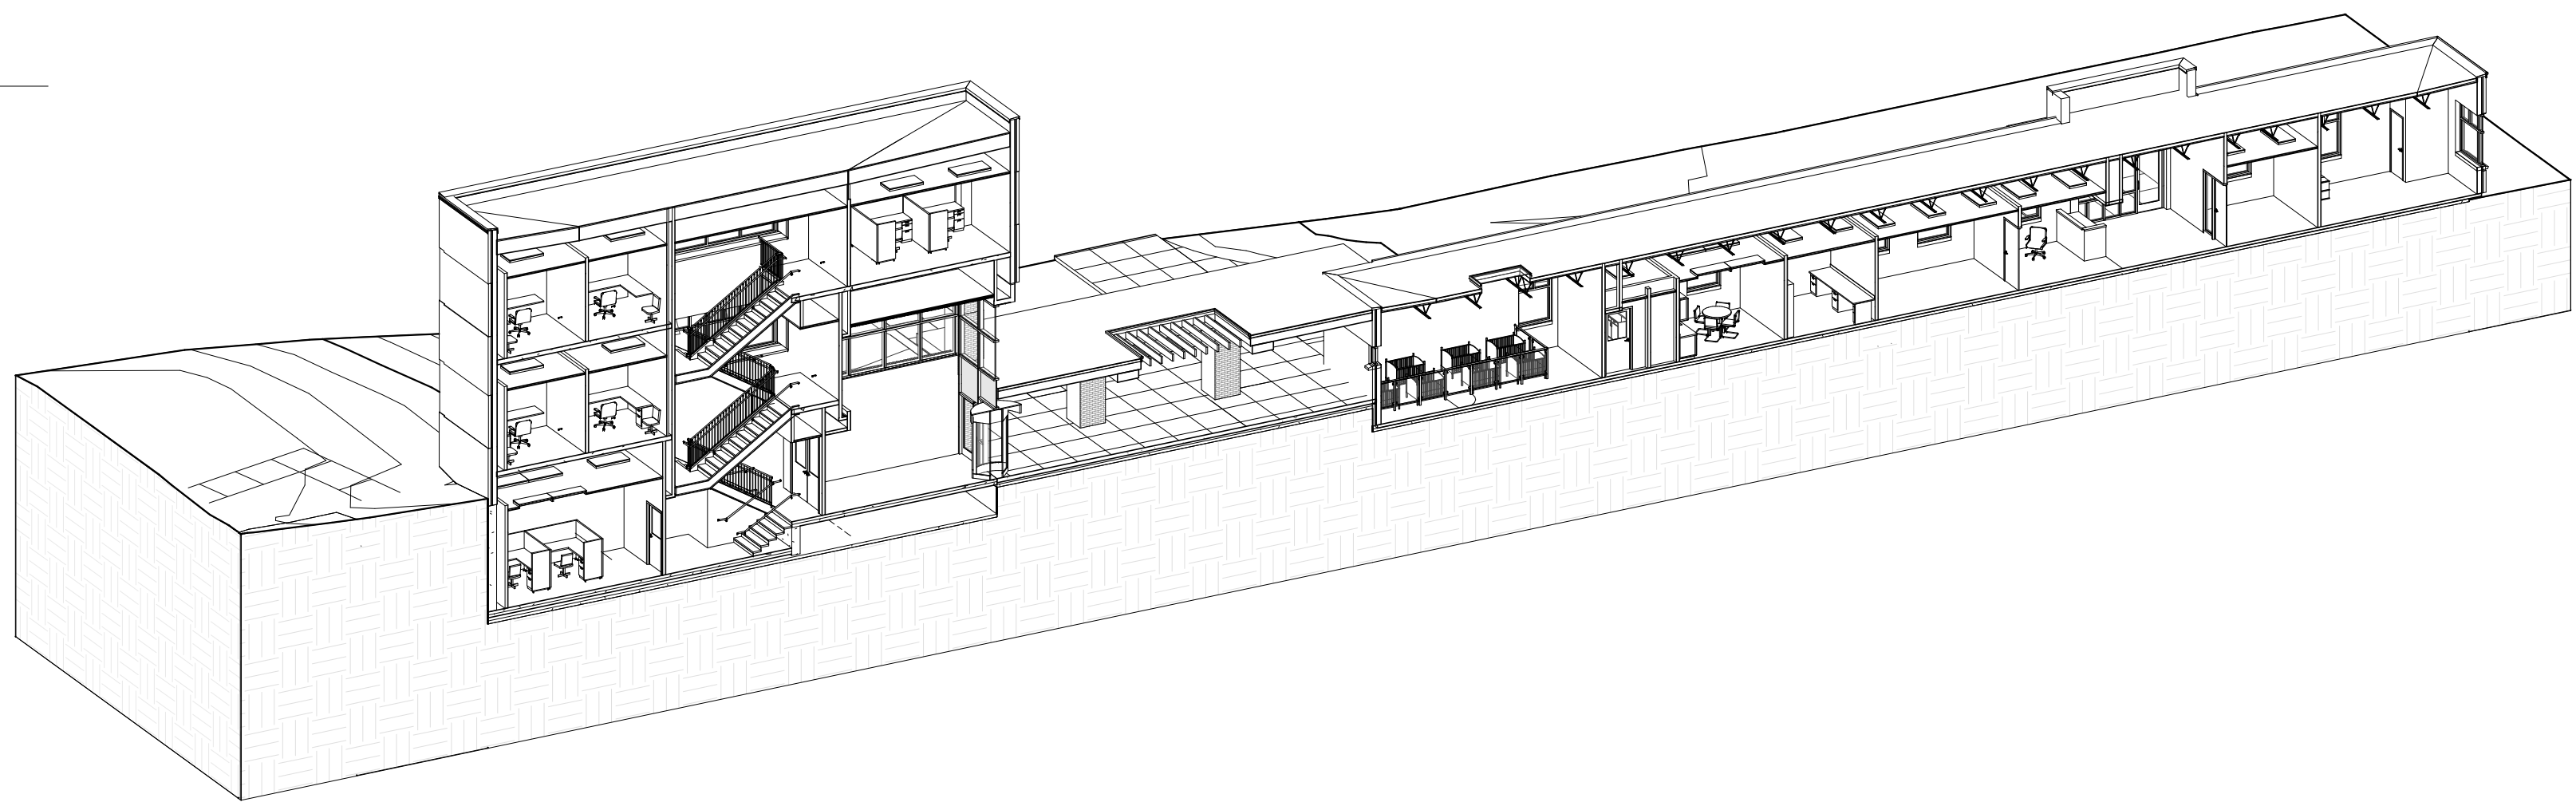

4 Section Axonometric B

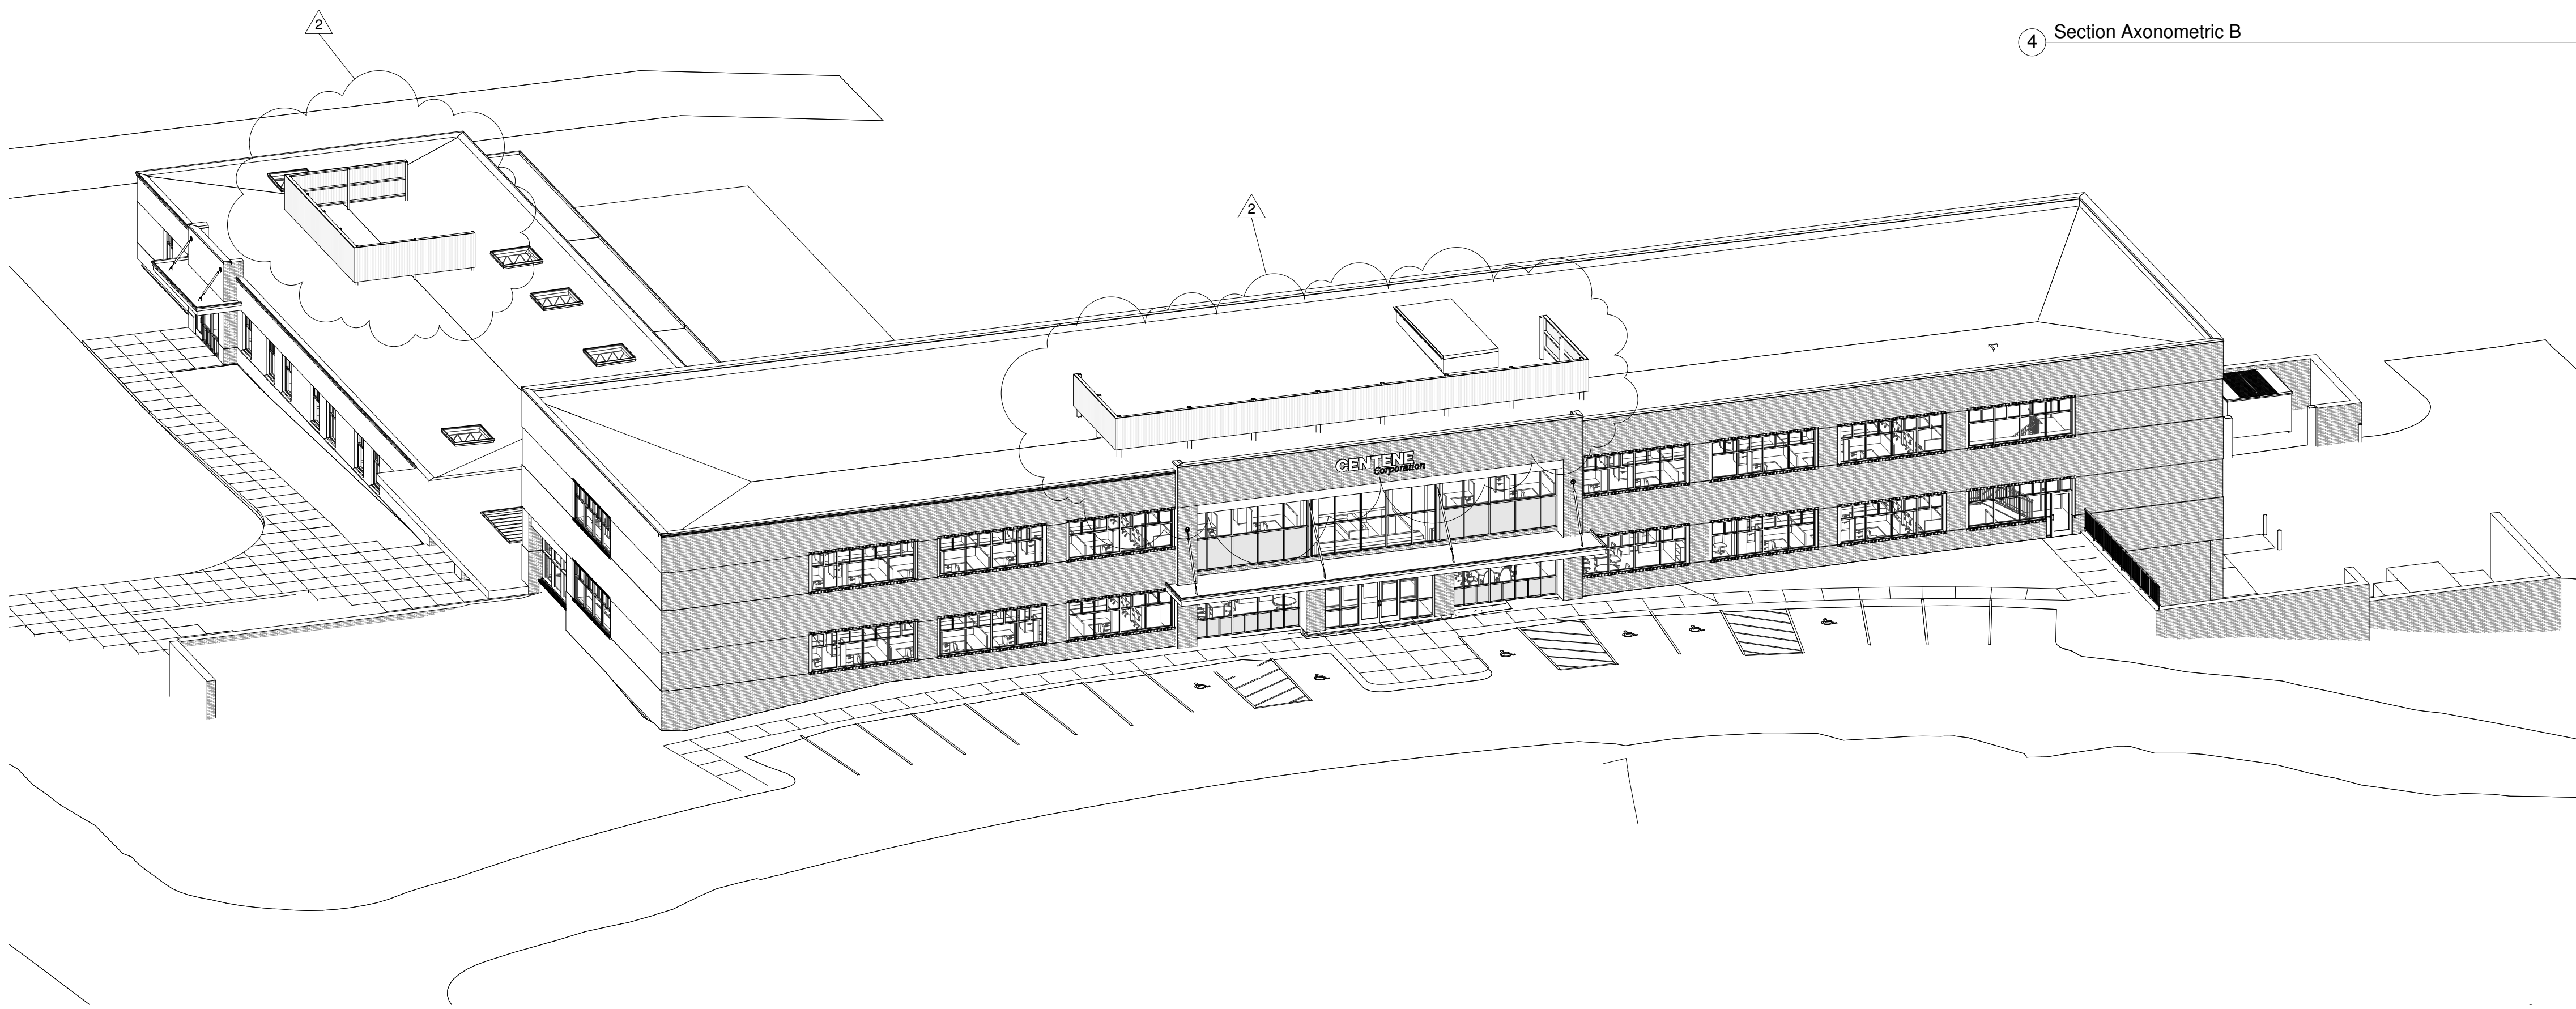

2 Axonometric Northeast

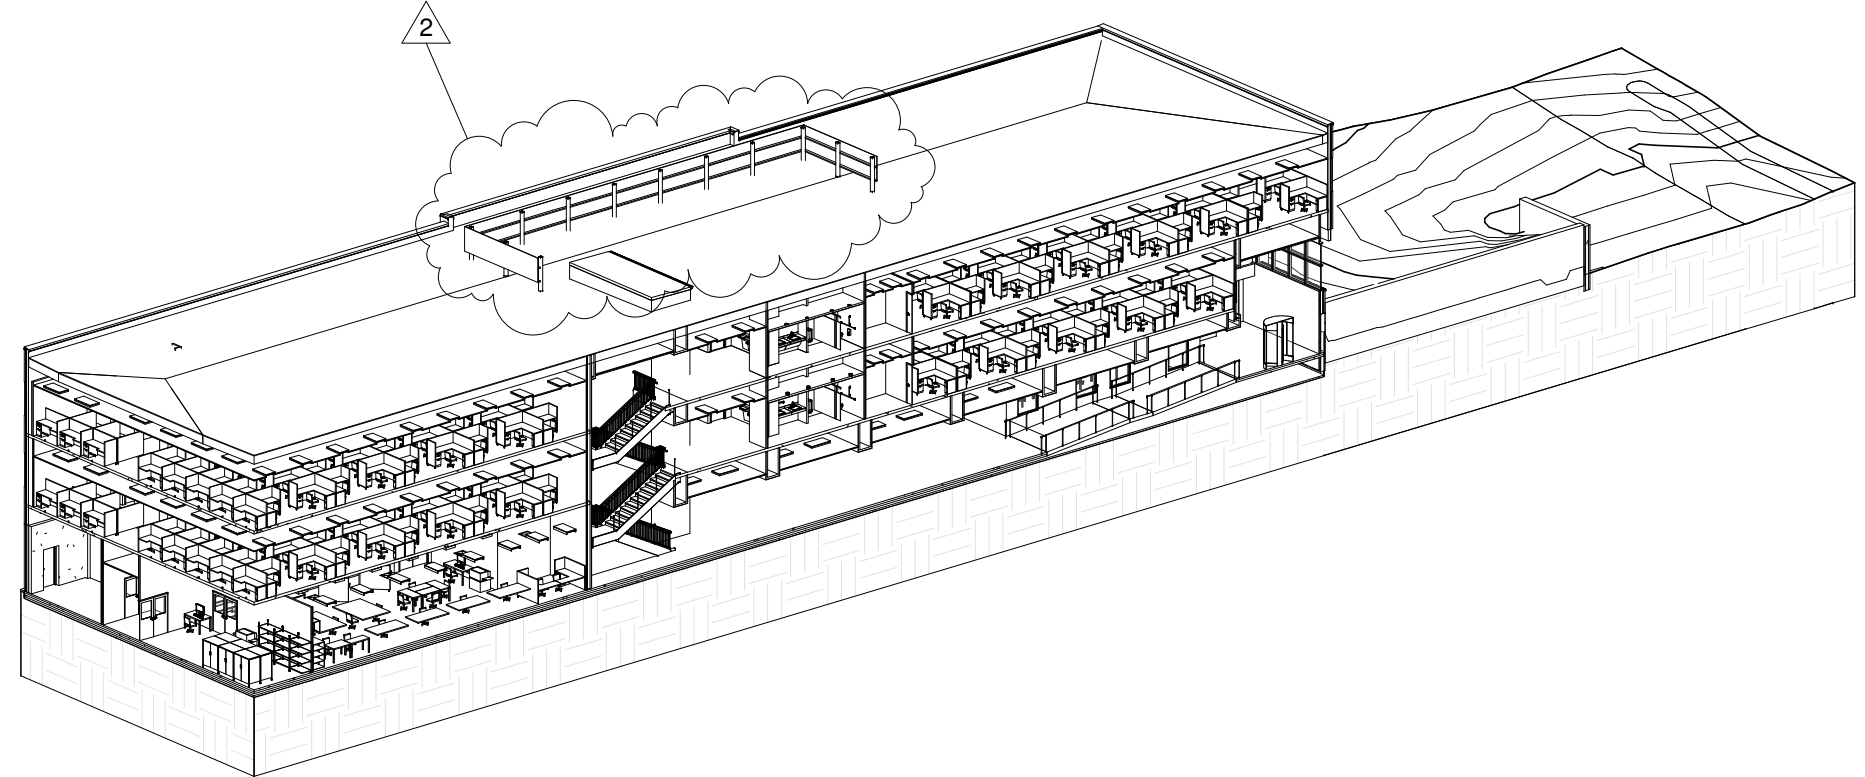

5 Section Axonometric C

Construction Manager:
RJM General Contractors
315 Enterprise Street
Longview, TX 75604
P: (903) 759-1655

Landscape Architect:
David C. Scarborough
8238 Baylor Drive
Tyler, TX 75703
P: (903) 961-5559

Electrical/Plumbing Engineer:
Allegiant Engineering
1205 South Bennett
Tyler, TX 75701
P: (903) 597-3441

Mechanical Engineer:
Jarrell Mech. Contractors
4208 Rider Trail North
Earth City, MO 63045
P: (314) 291-0100

Structural Engineer:
Holland Engineering
P.O. Box 2428
Lindale, TX 75771
P: (903) 882-4503

Soil Engineer:
C.T. Brannon Corp.
1321 S. Broadway
P.O. Box 7487
Tyler, TX 75771
P: (903) 597-2122

MACKEY MITCHELL
ARCHITECTS
900 Spruce Street, Suite 500
St. Louis, Missouri 63102
p (314) 421-1815
f (314) 421-5206


**Centene Tyler Texas
Claims Operations Center**
3259 East Campbell Parkway
Tyler, TX 75701

NO.	DATE	REVISION
2	2-20-13	ASI-1


MMA JOB NO: 12010
STATUS: Construction Documents
DATE: 12-10-12
3D VIEWS

SHEET NUMBER:


A001

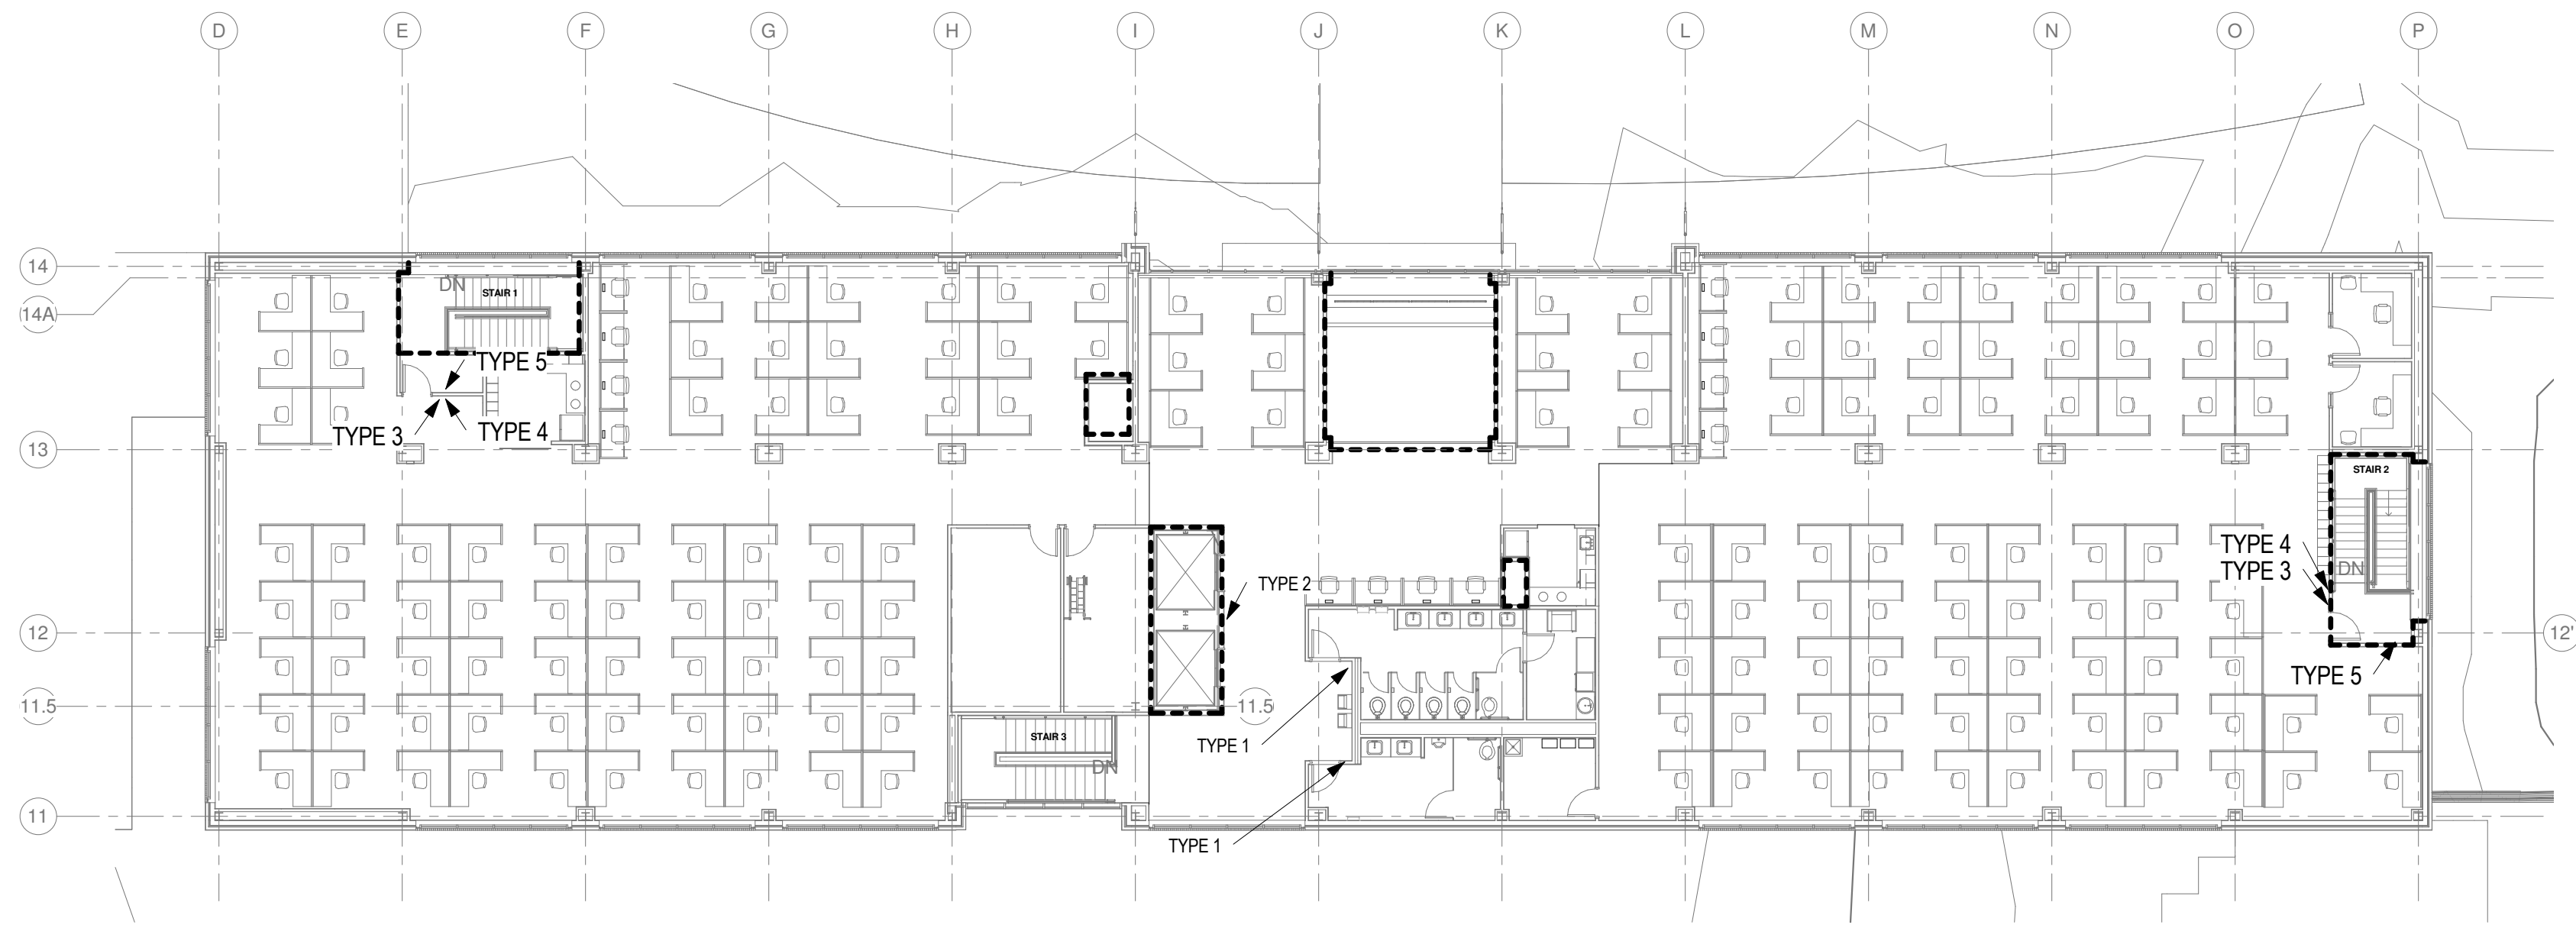

3A SECOND FLOOR RATED WALLS
1/16" = 1'-0"

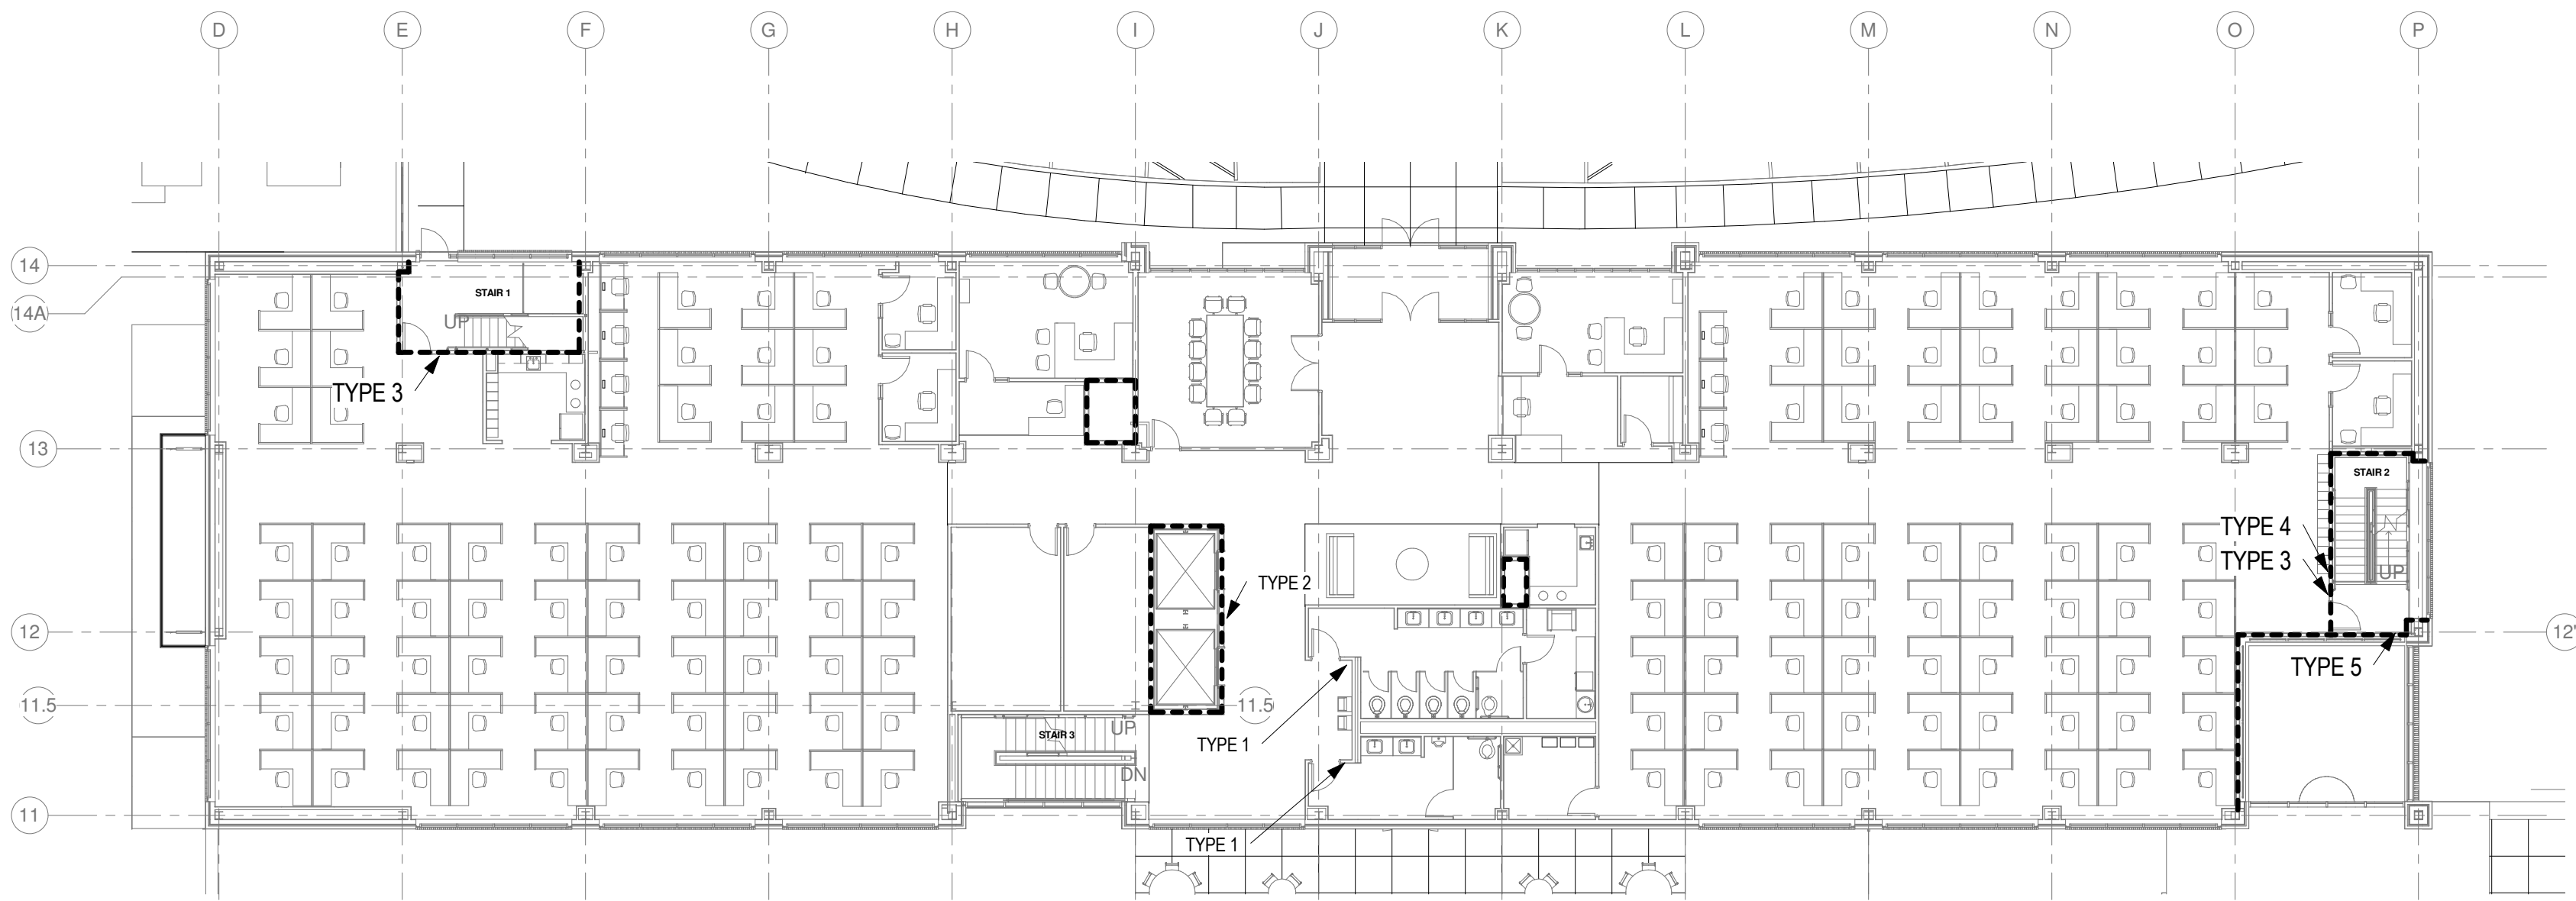


2A FIRST FLOOR RATED WALLS
1/16" = 1'-0"

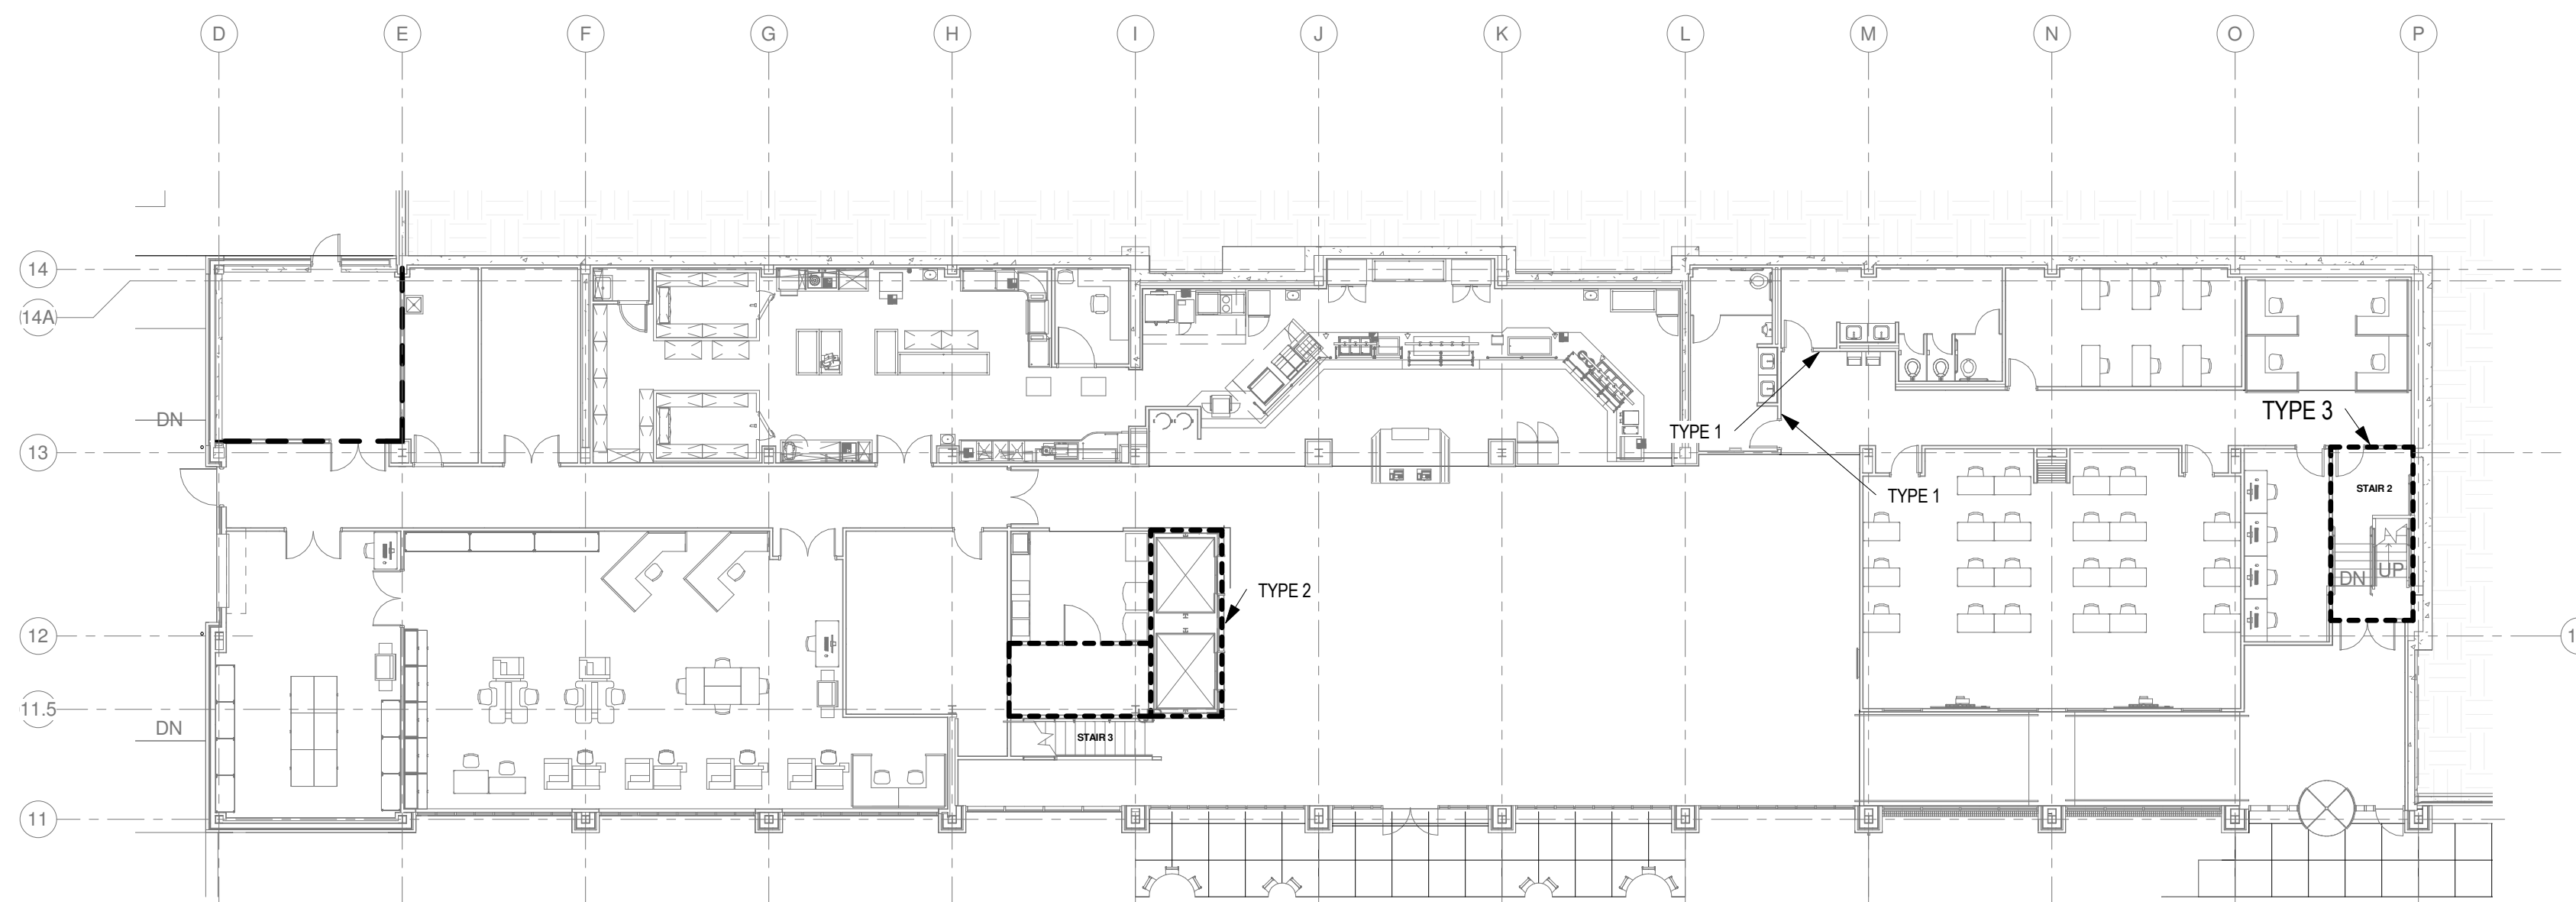

1A LOWER LEVEL RATED WALLS
1/16" = 1'-0"


WALL RATING LEGEND

-----	1 HR RATED PARTITION / WALL
- - - - -	2 HR RATED PARTITION / WALL
	BEAMS W/ FIREPROOFING
○	COLUMNS W/ FIREPROOFING

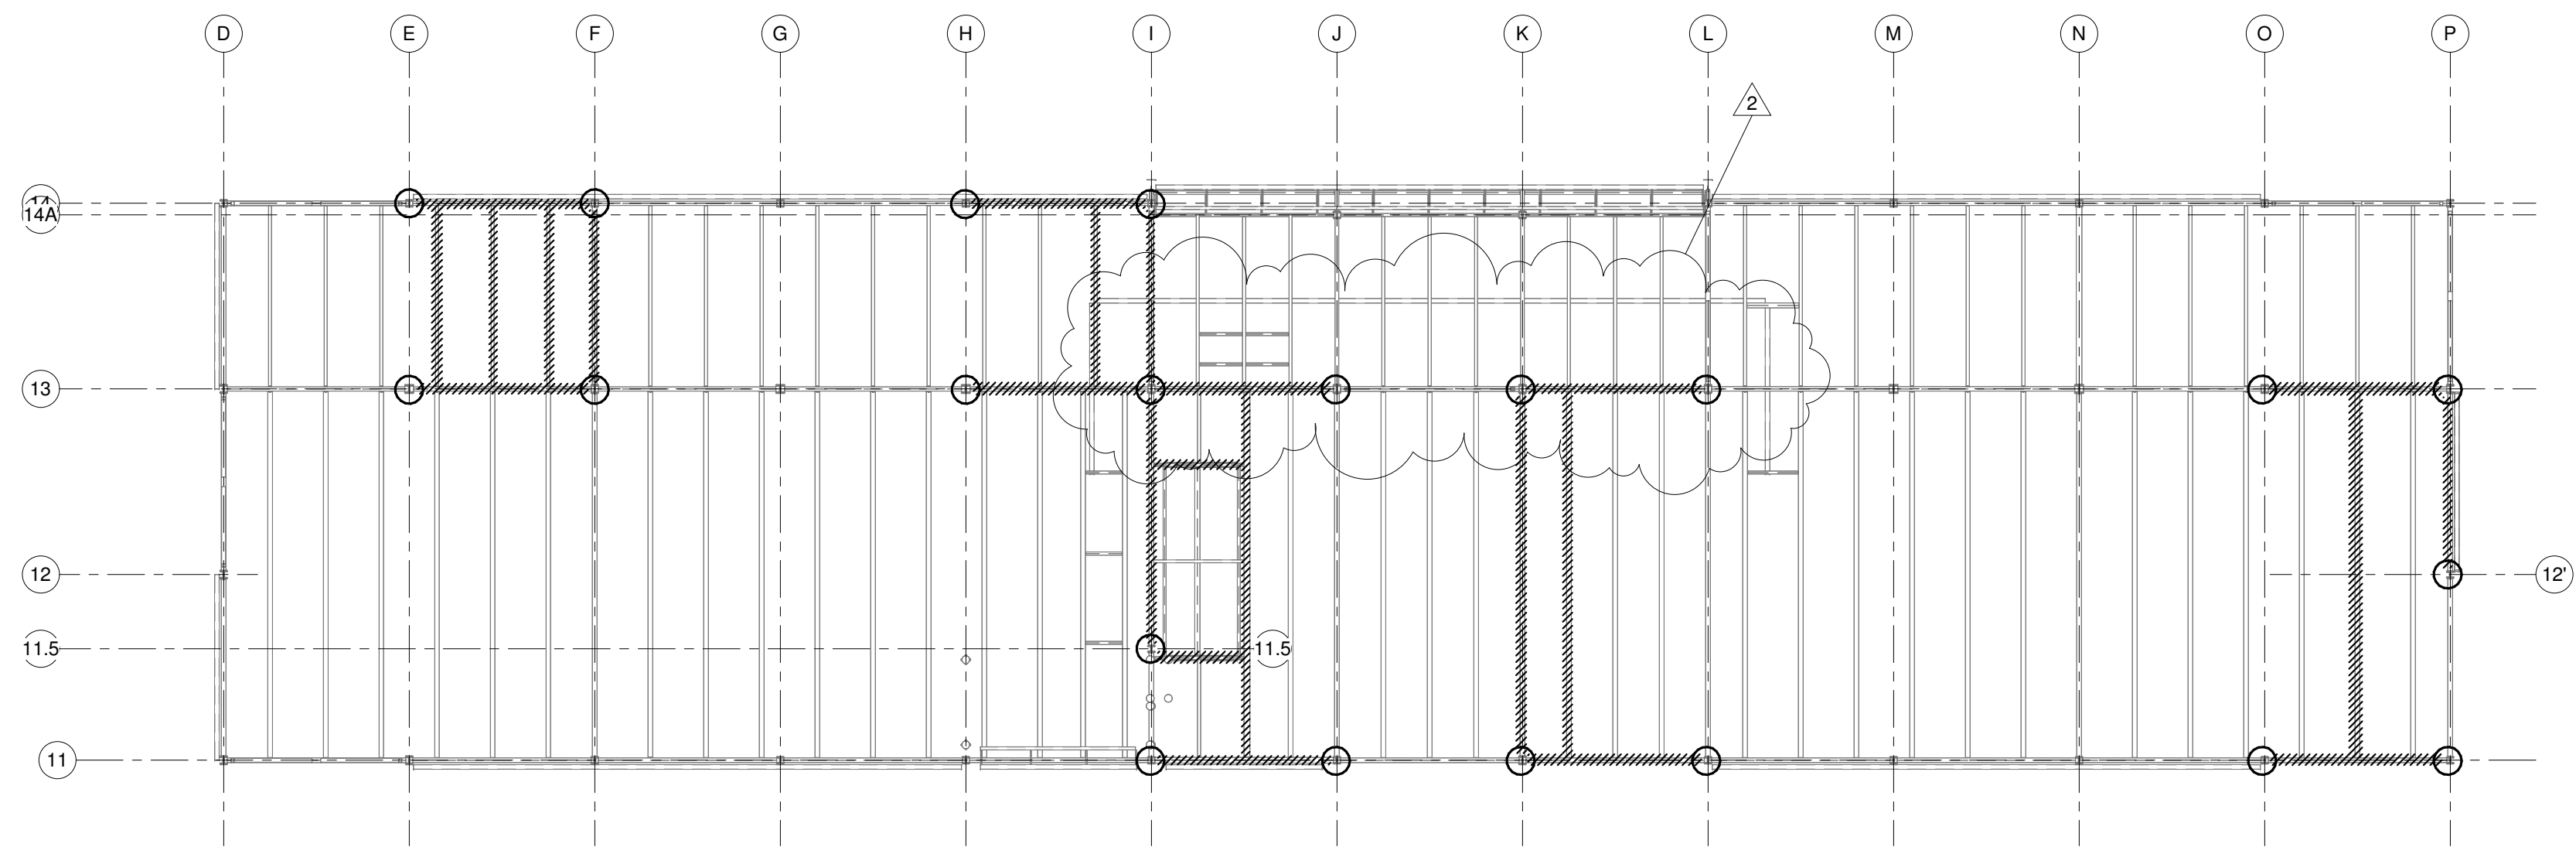


STRUCTURAL FIREPROOFING (ABOVE
SECOND FLOOR)
3B 1/16" = 1'-0"

BEAM DESIGN: UL N708
COLUMN DESIGN: X772

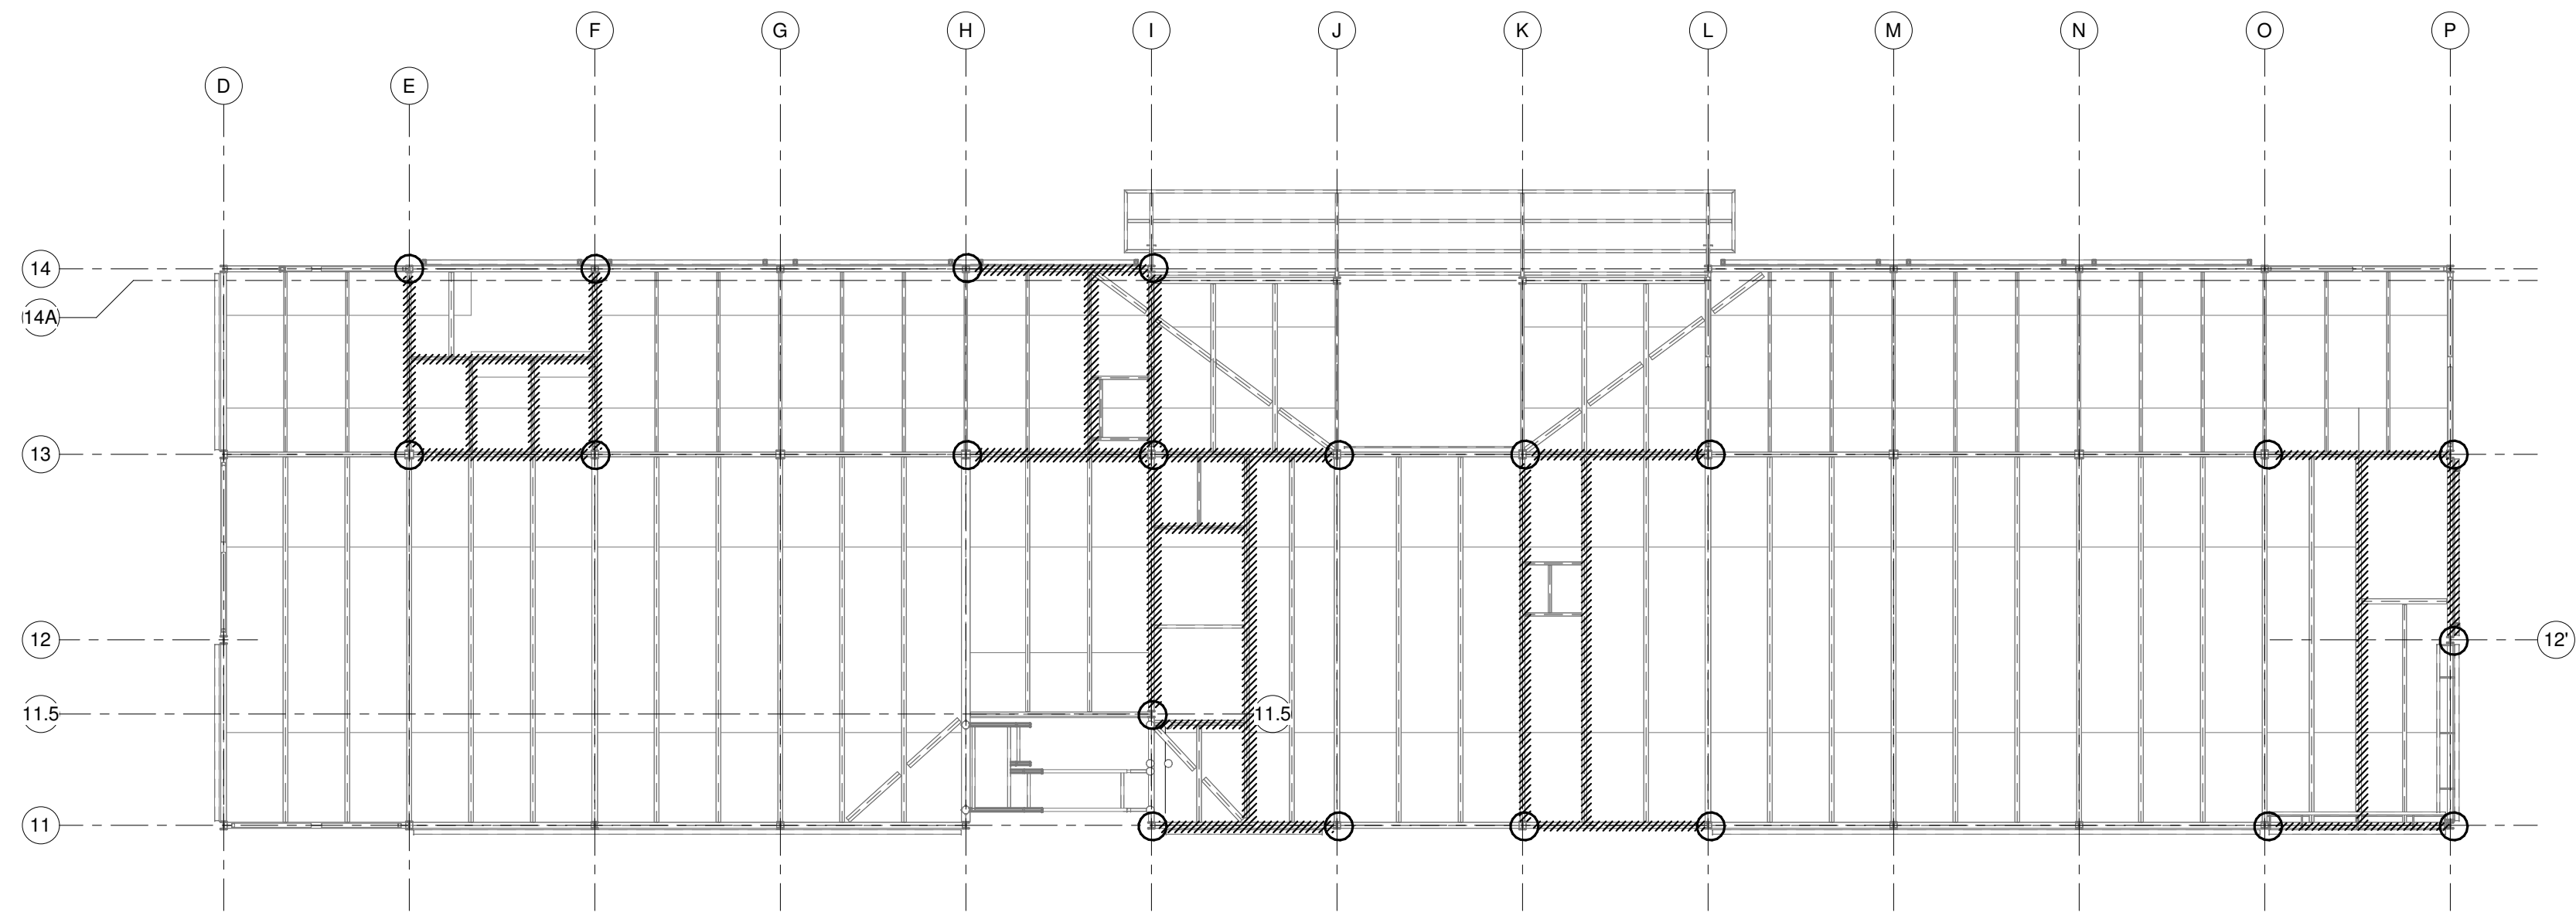

STRUCTURAL FIREPROOFING (ABOVE
FIRST FLOOR)
2B 1/16" = 1'-0"

BEAM DESIGN: UL D916
COLUMN DESIGN: X772

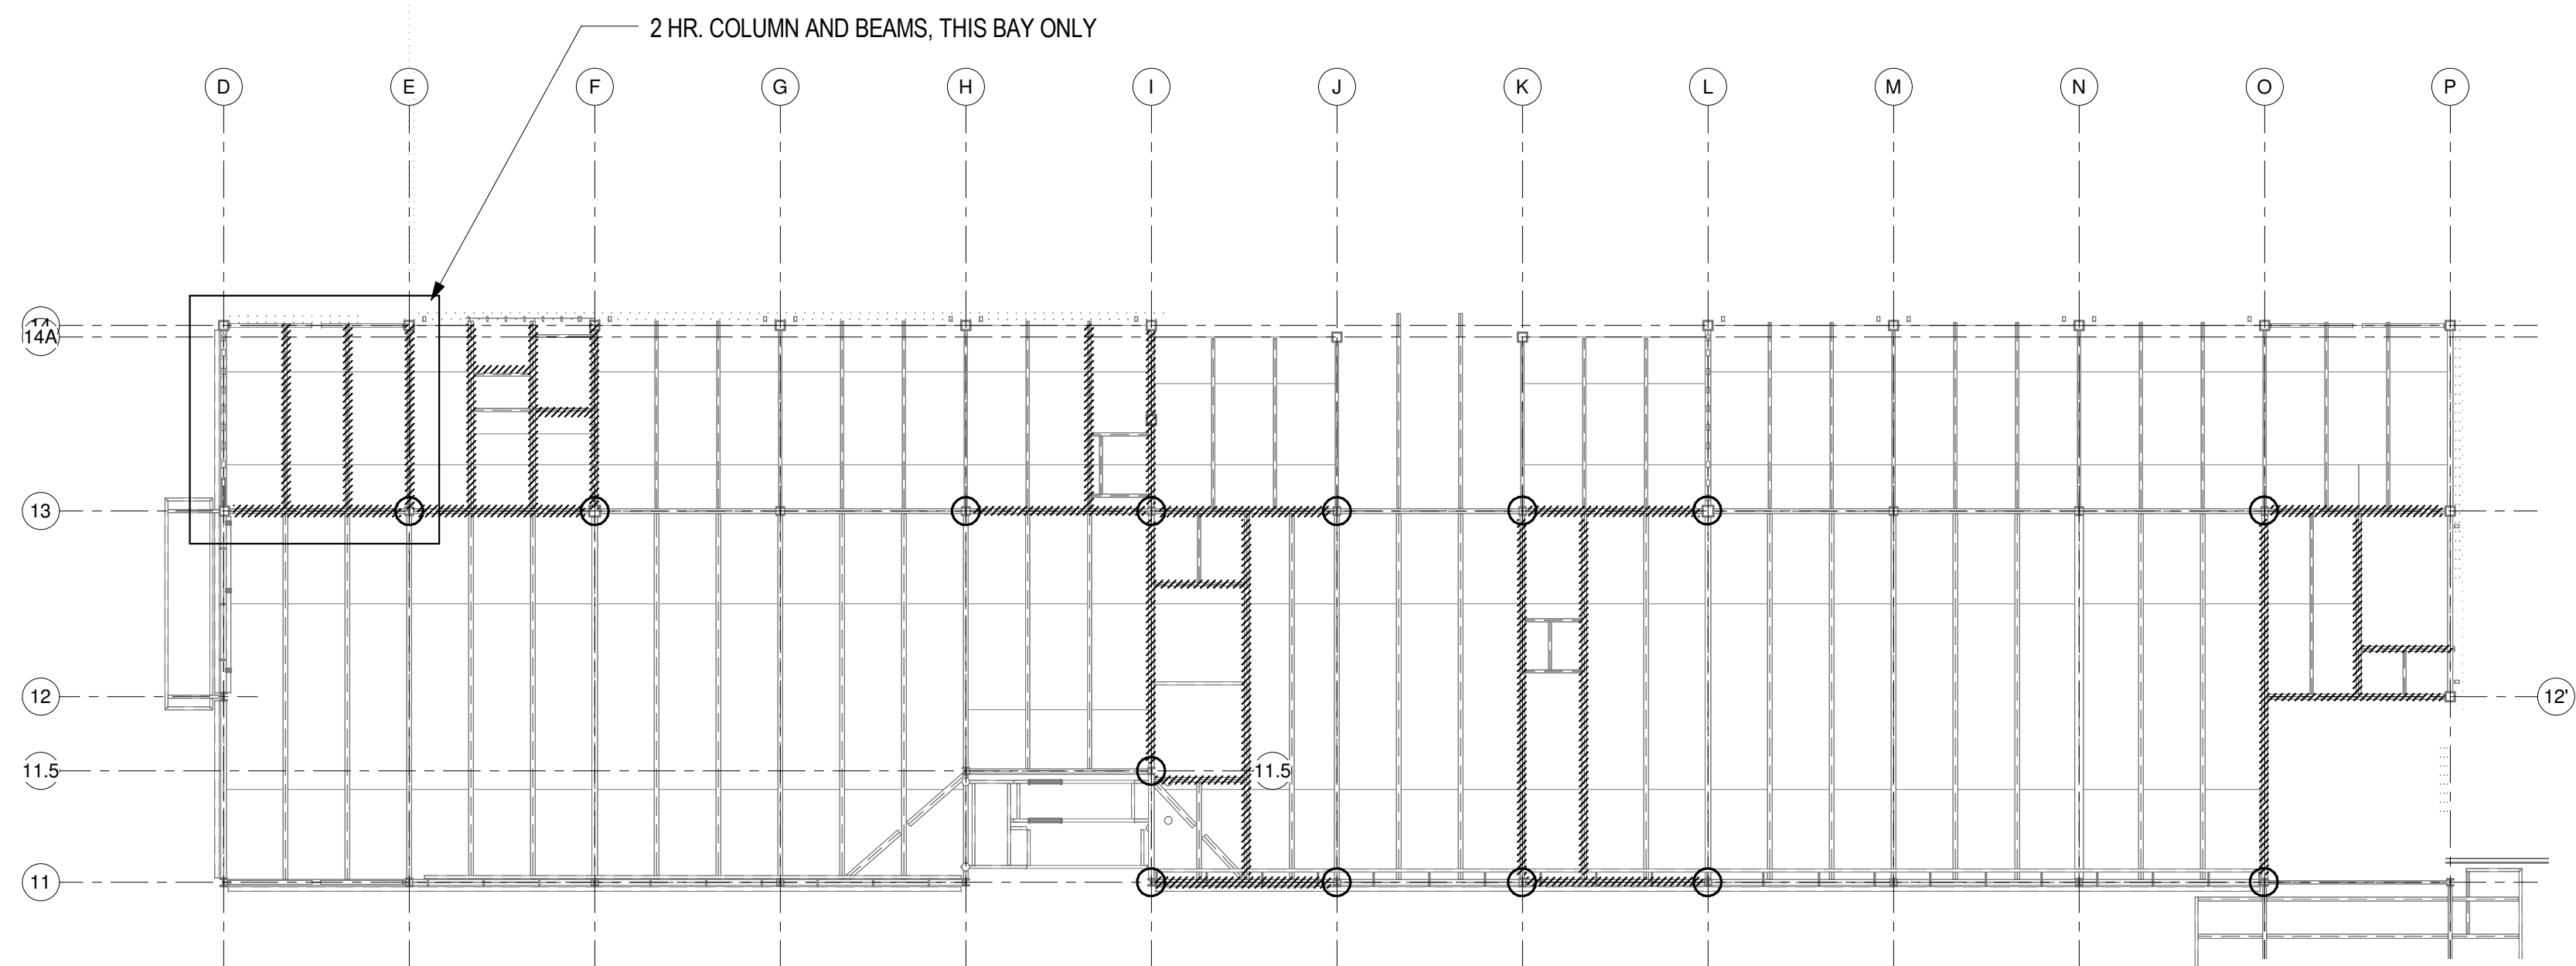

STRUCTURAL FIREPROOFING (ABOVE
LOWER LEVEL)
1B 1/16" = 1'-0"

BEAM DESIGN: UL D916
COLUMN DESIGN: X772



Construction Manager:
RUM General Contractors
315 Enterprise Street
Longview, TX 75604
P: (903) 759-6656

Landscape Architect:
David C. Scarborough
Landscape
8238 Baylor Drive
Tyler, TX 75703
P: (903) 961-5559

Electrical/Plumbing
Engineer:
Alegiant Engineering
1205 South Bennett
Tyler, TX 75701
P: (903) 597-3441

Mechanical Engineer:
Janell Mech. Contractors
4208 Rider Trail North
Earth City, MO 63045
P: (614) 291-0100

Structural Engineer:
Holland Engineering
P.O. Box 2428
Lindale, TX 75771
P: (903) 882-4503

Civil Engineer:
C.T. Brannon Corp.
1321 S. Broadway
P.O. Box 7487
Tyler, TX 75771
P: (903) 597-2122

MACKEY MITCHELL
ARCHITECTS
900 Spruce Street, Suite 500
St. Louis, Missouri 63102
p (314) 421-1815
f (314) 421-5206

Centene Tyler Texas
Claims Operations Center
3259 East Campbell Parkway
Tyler, TX 75701


NO.	DATE	REVISION
2	2-20-13	ASI-1


MMA JOB NO: 12010
STATUS: Construction Documents
DATE: 12-10-12

WALL RATINGS &
FIREPROOFING
AREAS

SHEET NUMBER:

A004

 

 

COPYRIGHT © 2012
Mackey Mitchell Architects



RLM General Contractors
315 Enterprise Street
Longview, TX 75604
P: (903) 759-7656

Landscape Architect
David C. Scarborough
Landscape
8238 Baylor Drive
Tyler, TX 75703
P: (903) 561-5559

Allegiant Engineering
1205 South Bennett
Tyler, TX 75701
P: (903) 597-3441

Jarrell Mech. Contractors
4208 Rider Trail North
Earth City, MO 63045
P: (314) 291-0100

Structural Engineering:
Holland Engineering
P.O. Box 2428
Lindale, TX 75771

P: (903) 882-8503

Civil Engineering
C.T. Brannon Corp.
1321 S. Broadway
P.O. Box 7487
Tyler, TX 75771
P: (903) 597-2122

MACKEY MITCHELL
ARCHITECTS

St. Louis, Missouri 63102
p (314) 421 1815
f (314) 421 5206

Centene Tyler Texas
Claims Operations Center

Tyler, TX 75701

D.	DATE	REVISION
2	2-20-13	ASI-1

MA JOB NO: 12010


STATUS: Construction Documents

DATE: 12-10-12

FIRST FLOOR PLAN

SHEET NUMBER: _____

A201

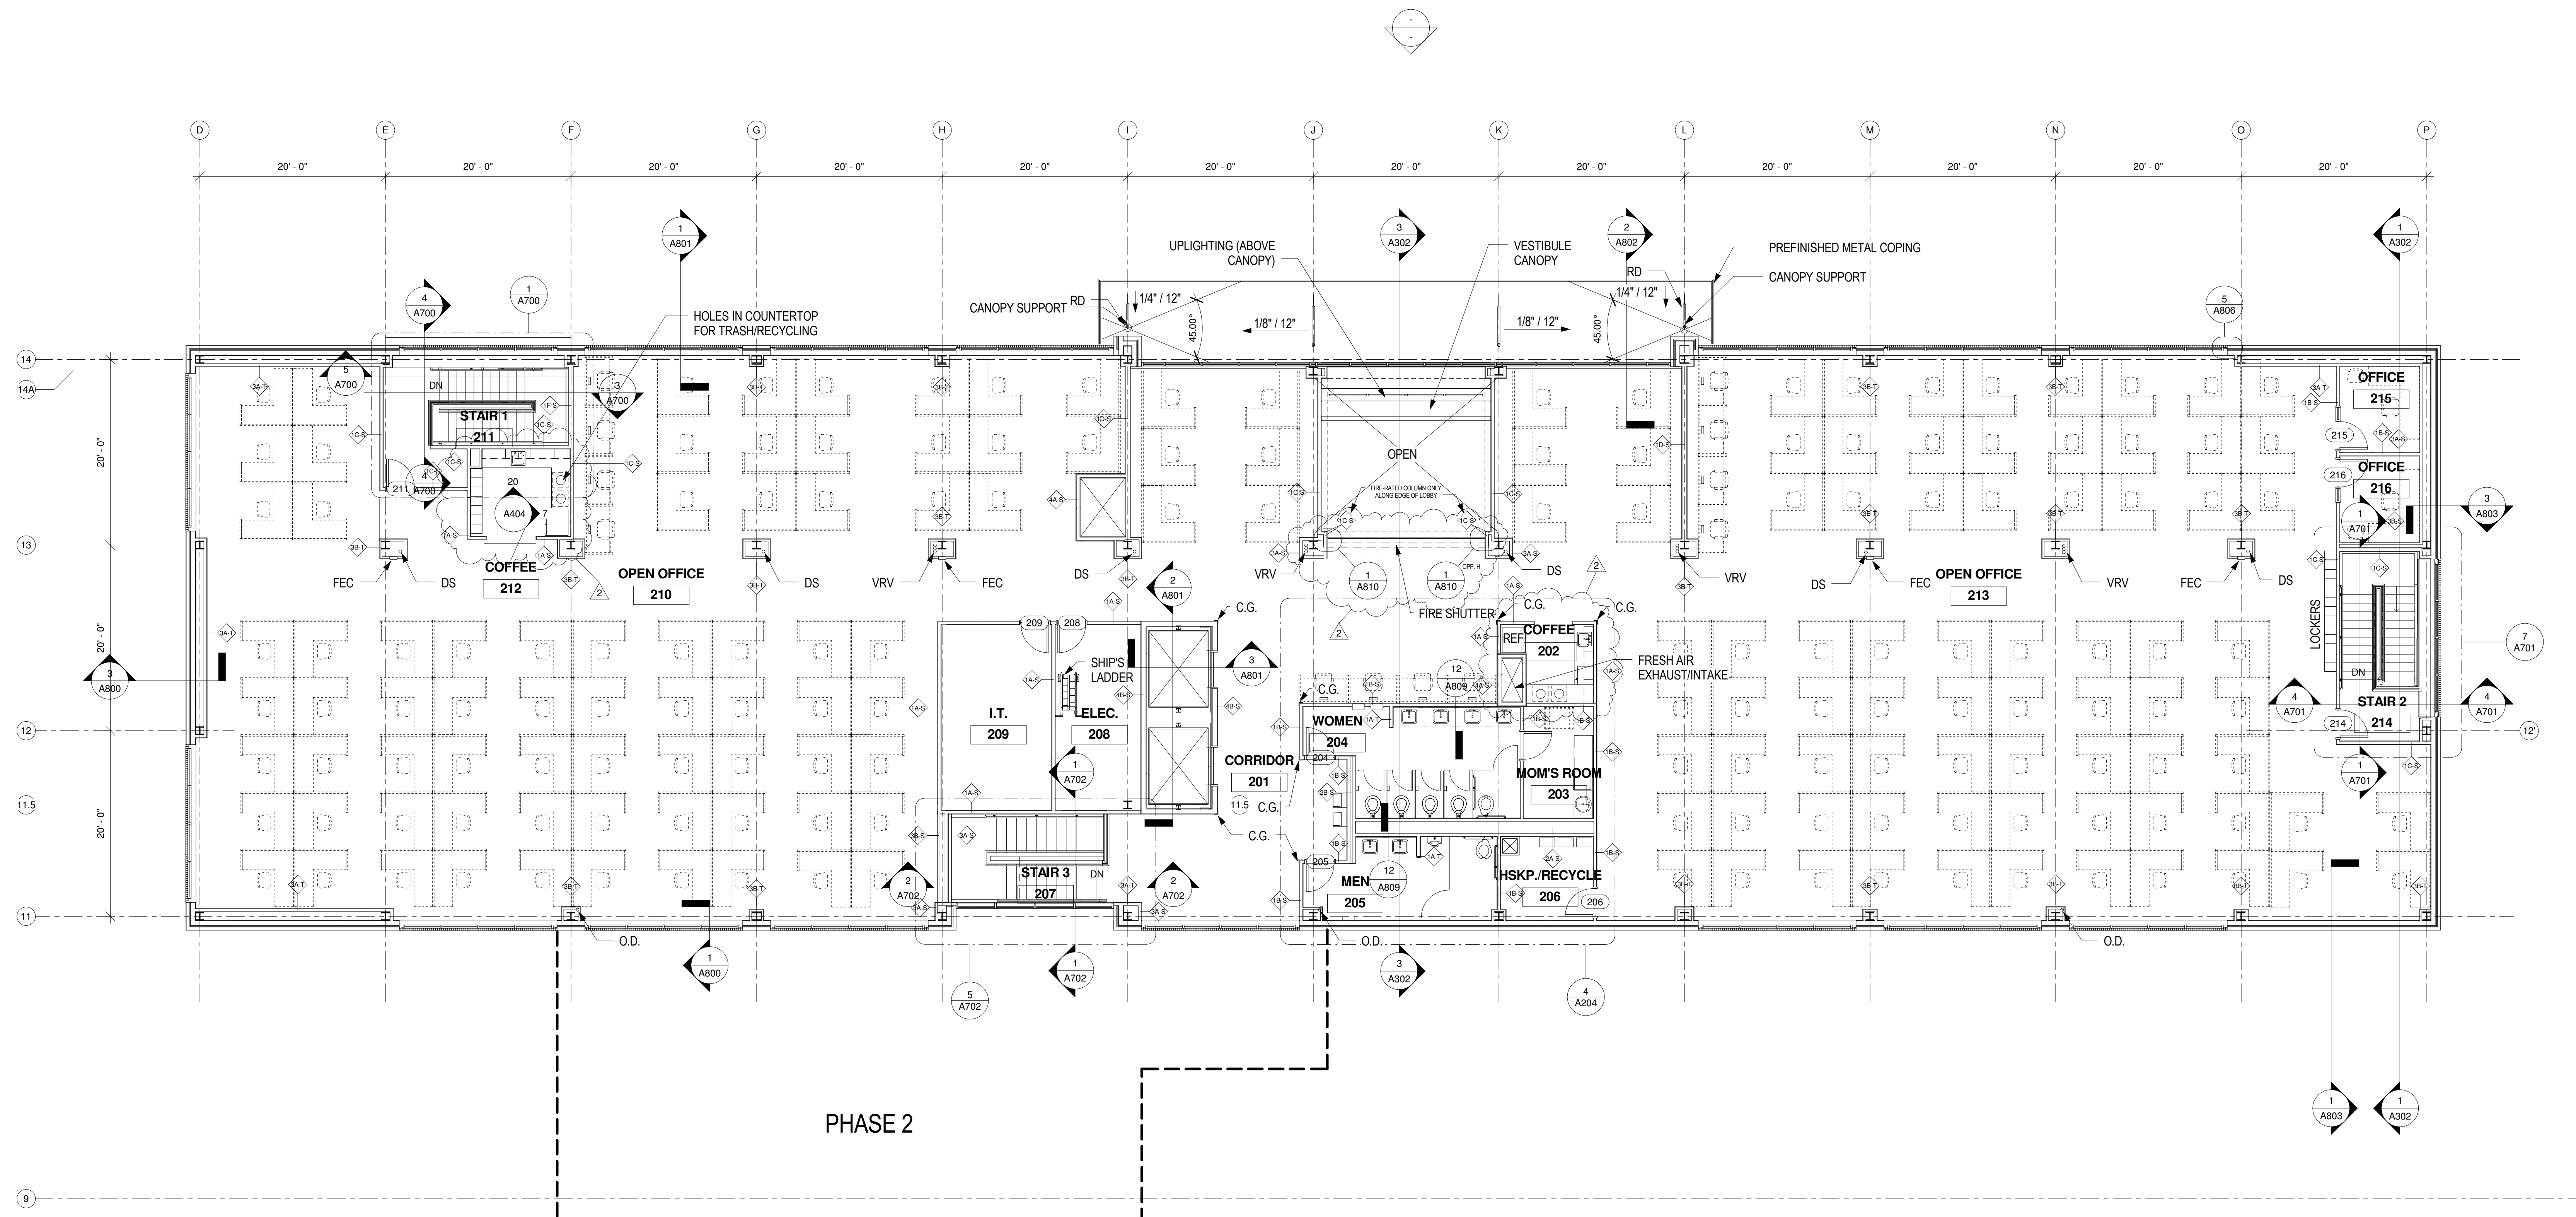

Construction Manager:
RJM General Contractors
315 Enterprise Street
Longview, TX 75604
P: (903) 759-1655

Landscape Architect:
David C. Scarborough
Landscape
8238 Baylor Drive
Tyler, TX 75703
P: (903) 961-5559

Electrical/Plumbing Engineer:
Alegiant Engineering
1205 South Bennett
Tyler, TX 75701
P: (903) 597-3441

Mechanical Engineer:
Jarrell Mech. Contractors
4208 Rider Trail North
Earm City, MO 63045
P: (314) 291-0100

Structural Engineer:
Holland Engineering
P.O. Box 2428
Lindale, TX 75771
P: (903) 882-4503

Soil Engineer:
C.T. Brannon Corp.
1321 S. Broadway
P.O. Box 7487
Tyler, TX 75771
P: (903) 597-2122

**MACKEY MITCHELL
ARCHITECTS**
900 Spruce Street, Suite 500
St. Louis, Missouri 63102
p (314) 421-1815
f (314) 421-5206

Centene Tyler Texas
Claims Operations Center

3559 East Campbell Parkway
Tyler, TX 75701

NO.	DATE	REVISION
2	2-20-13	ASI-1

MMA JOB NO: 12010


STATUS: Construction Documents

DATE: 12-10-12

SECOND FLOOR PLAN

SHEET NUMBER:

A202

 



Construction Manager:
RUM General Contractors
315 Enterprise Street
Longview, TX 75604
P: (937) 759-665

Landscape Architect:
David C. Scarborough
8238 Baylor Drive
Tyler, TX 75703
P: (937) 961-5559

Electrical/Plumbing Engineer:
Alegiant Engineering
1205 South Bennett
Tyler, TX 75701
P: (937) 597-3441

Mechanical Engineer:
Jarrell Mech. Contractors
4208 Rider Trail North
Evan City, MO 63045
P: (314) 291-0100

Structural Engineer:
Holland Engineering
P.O. Box 2428
Lindale, TX 75771
P: (937) 882-4503

Civil Engineer:
C.T. Brannon Corp.
1321 S. Broadway
P.O. Box 7487
Tyler, TX 75771
P: (937) 597-2122

**MACKEY MITCHELL
ARCHITECTS**

900 Spruce Street, Suite 500
St. Louis, Missouri 63102
p (314) 421-1815
f (314) 421-5206

**Centene Tyler Texas
Claims Operations Center**


3259 East Campbell Parkway
Tyler, TX 75701

NO.	DATE	REVISION
1	1-11-13	ADDENDUM 1
2	2-20-13	ASI-1


MMA JOB NO: 12010
STATUS: Construction Documents
DATE: 12-10-12
ENLARGED PLANS

SHEET NUMBER:


A204

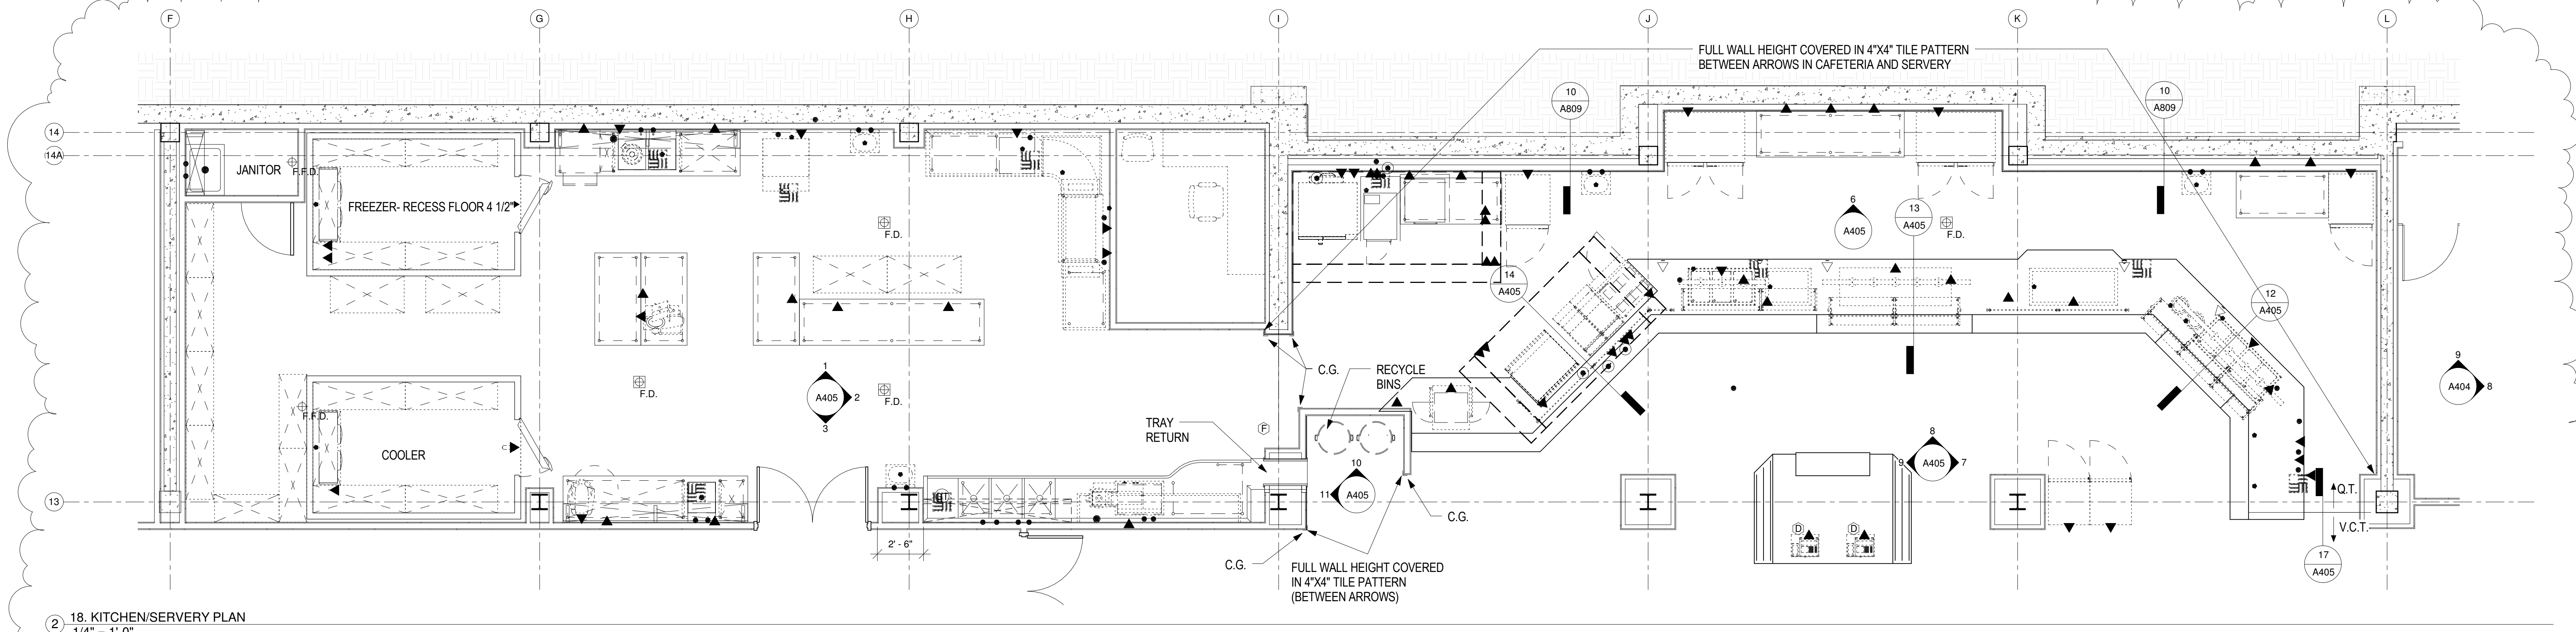


18. KITCHEN/SERVERY PLAN
1/4" = 1'-0"

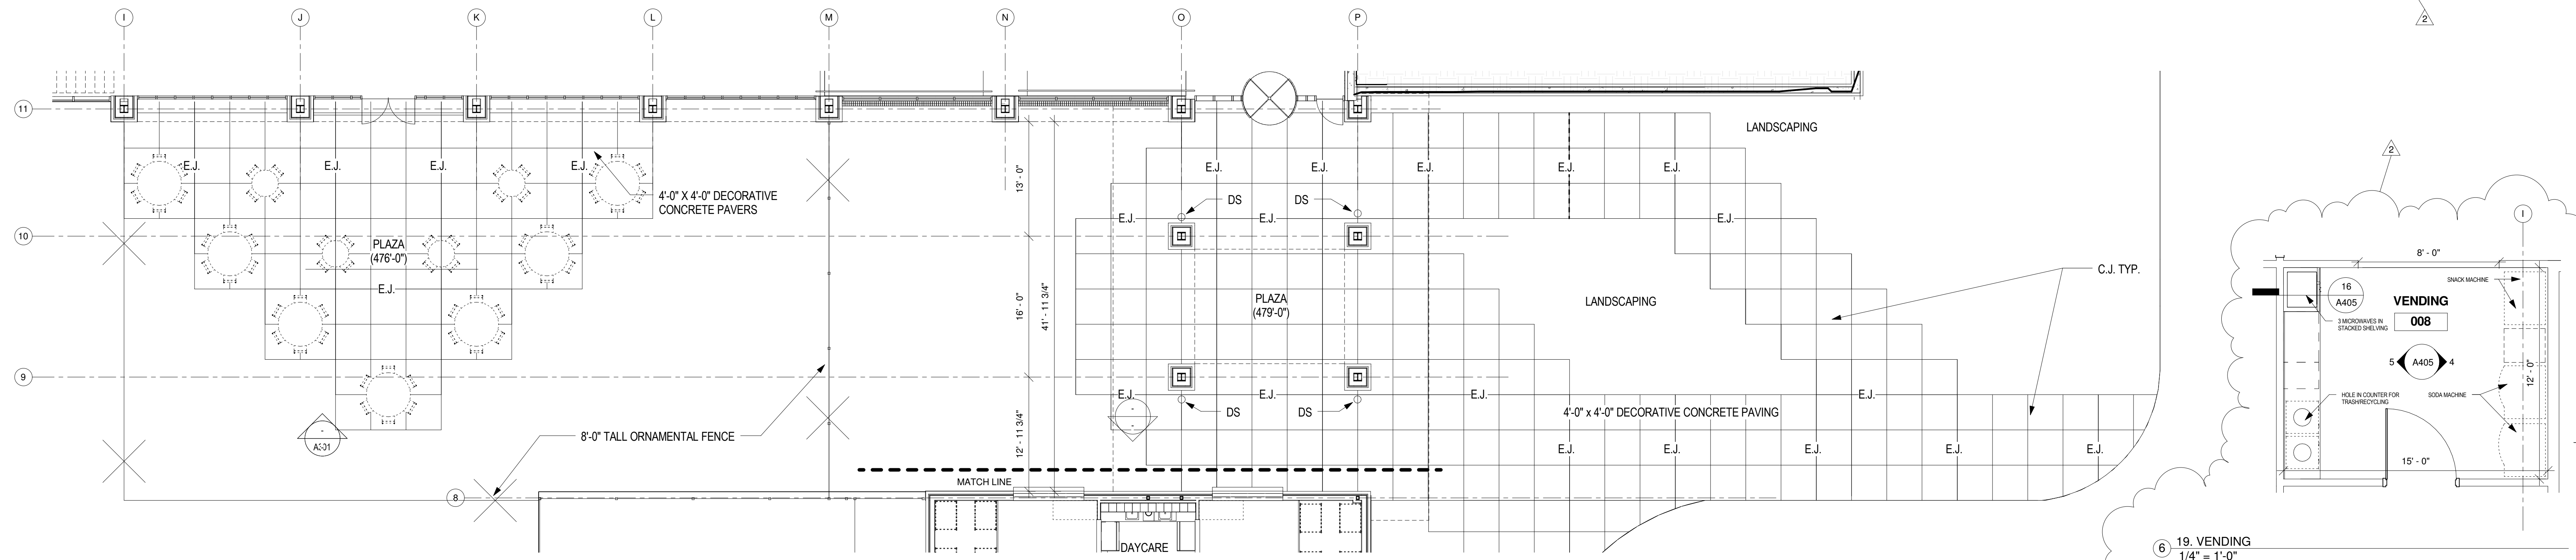


19. VENDING
1/4" = 1'-0"

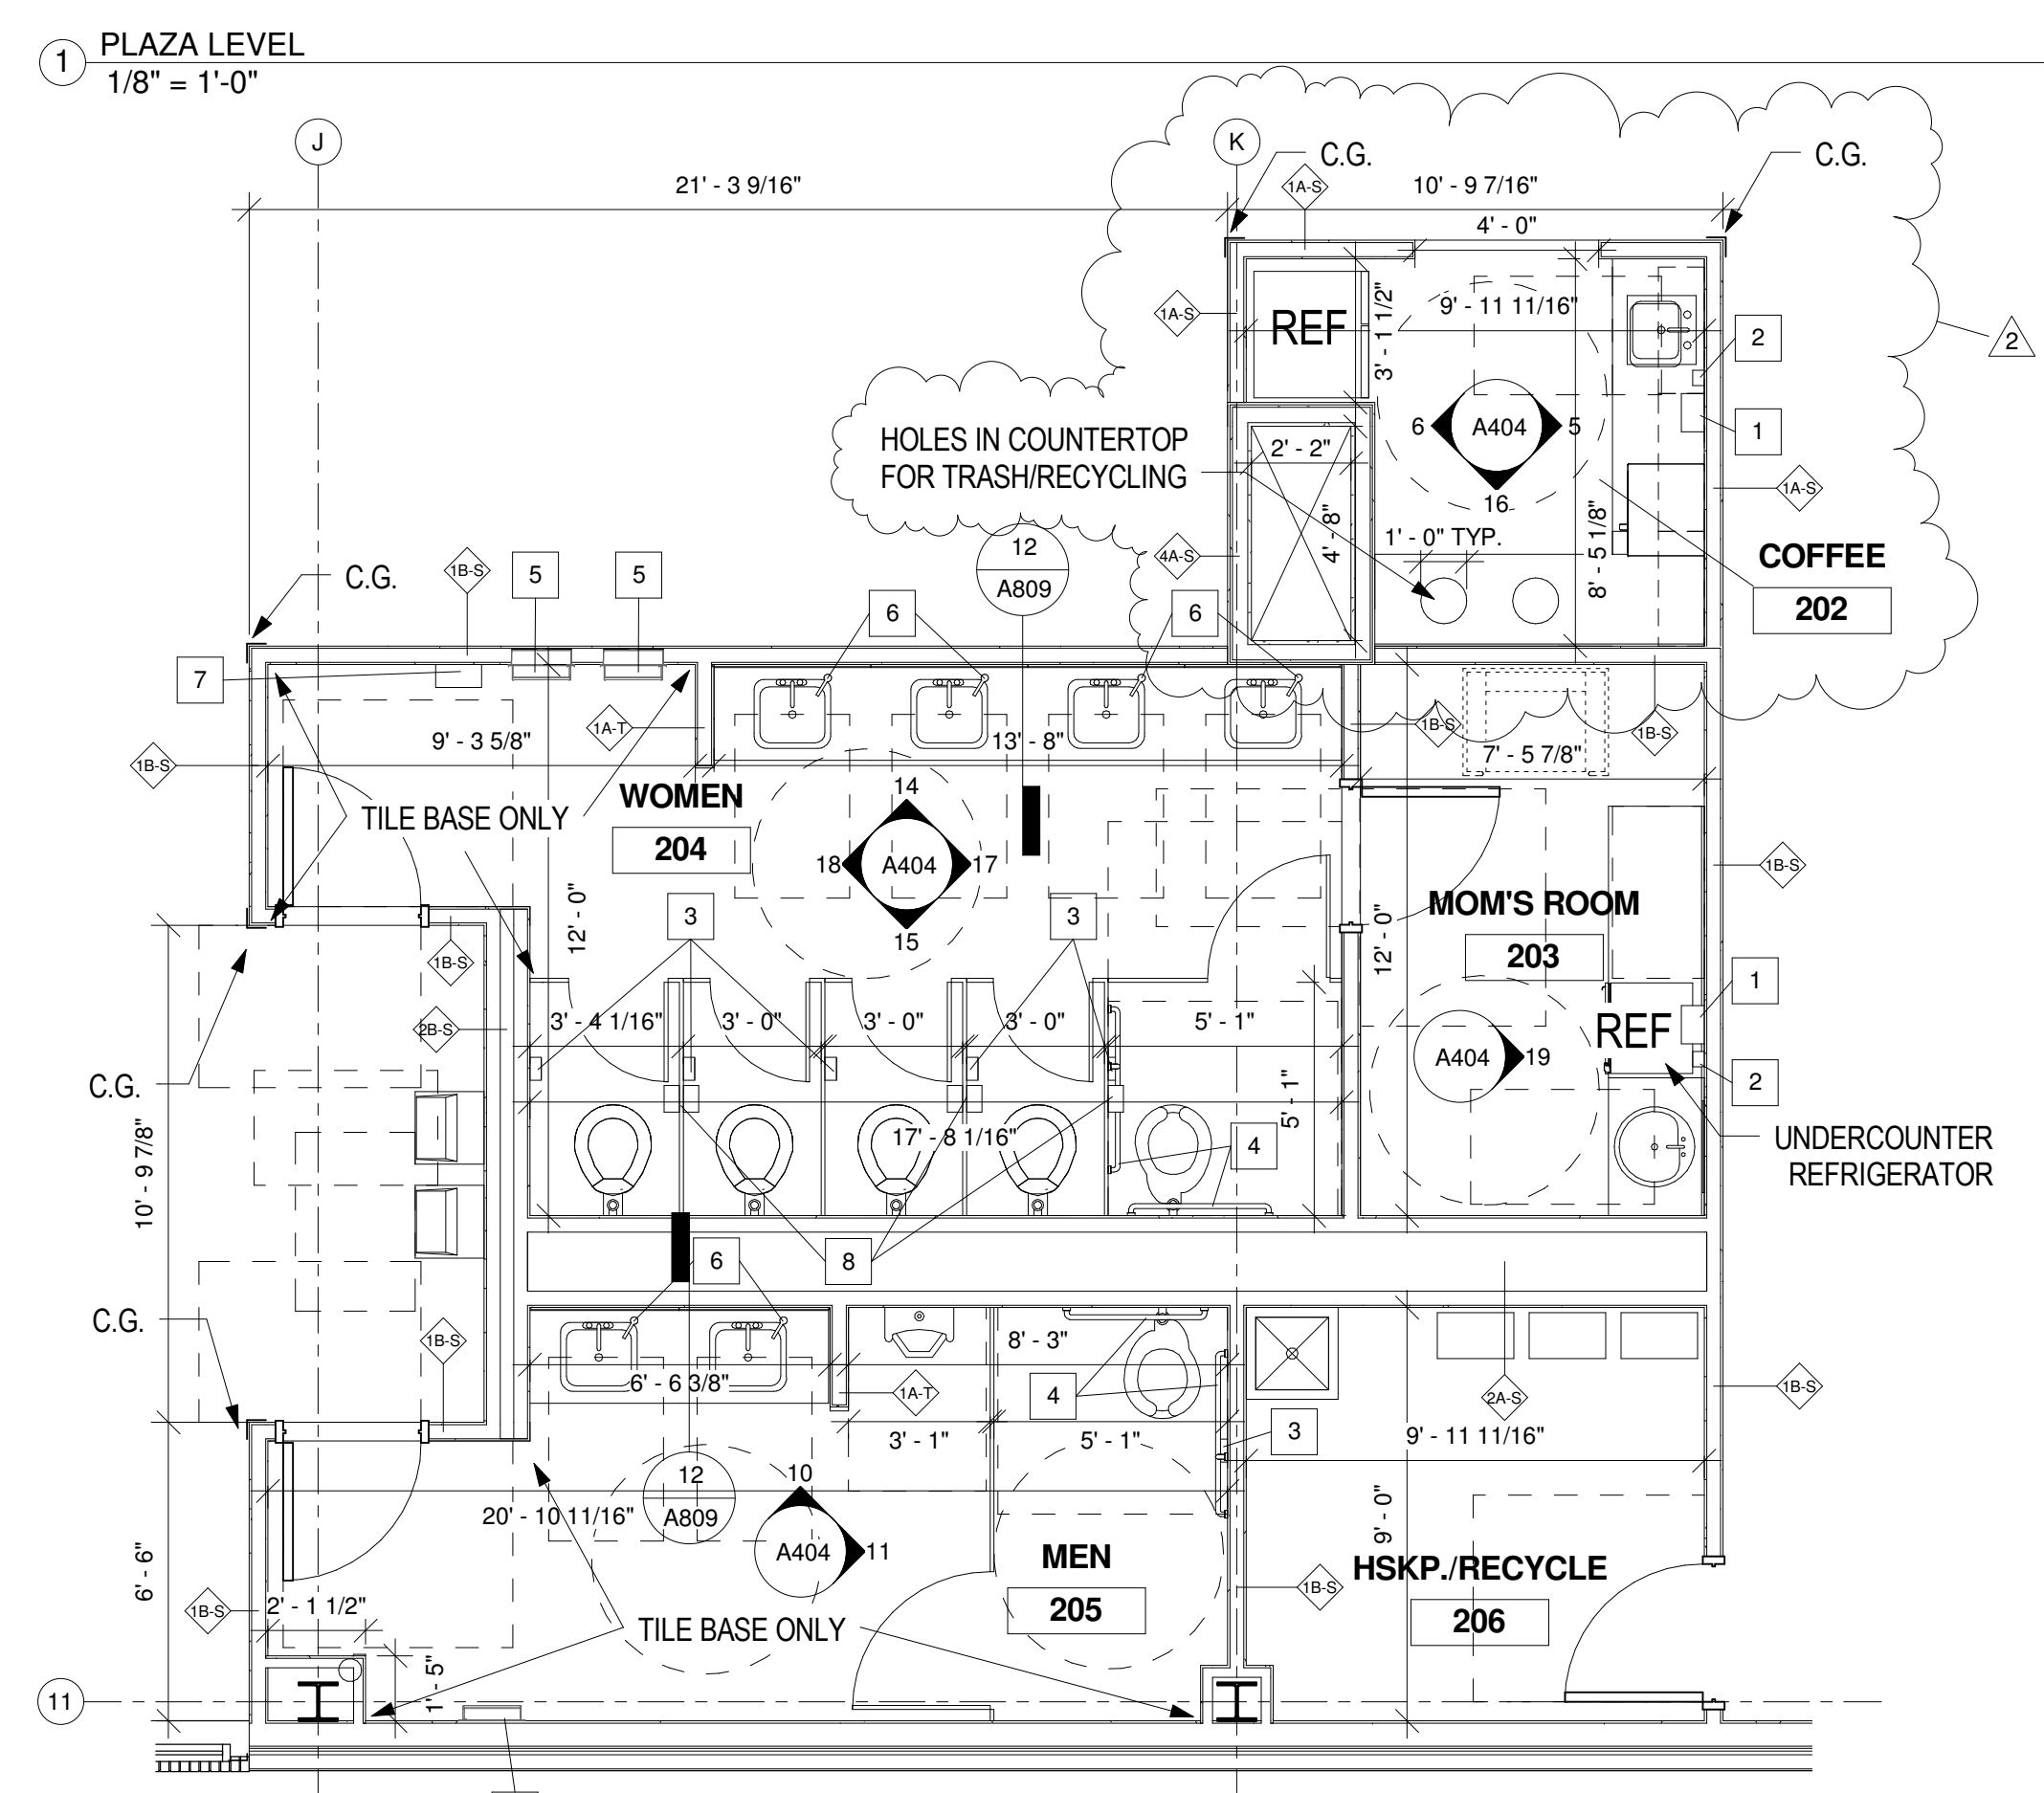

20. PLAZA LEVEL
1/8" = 1'-0"

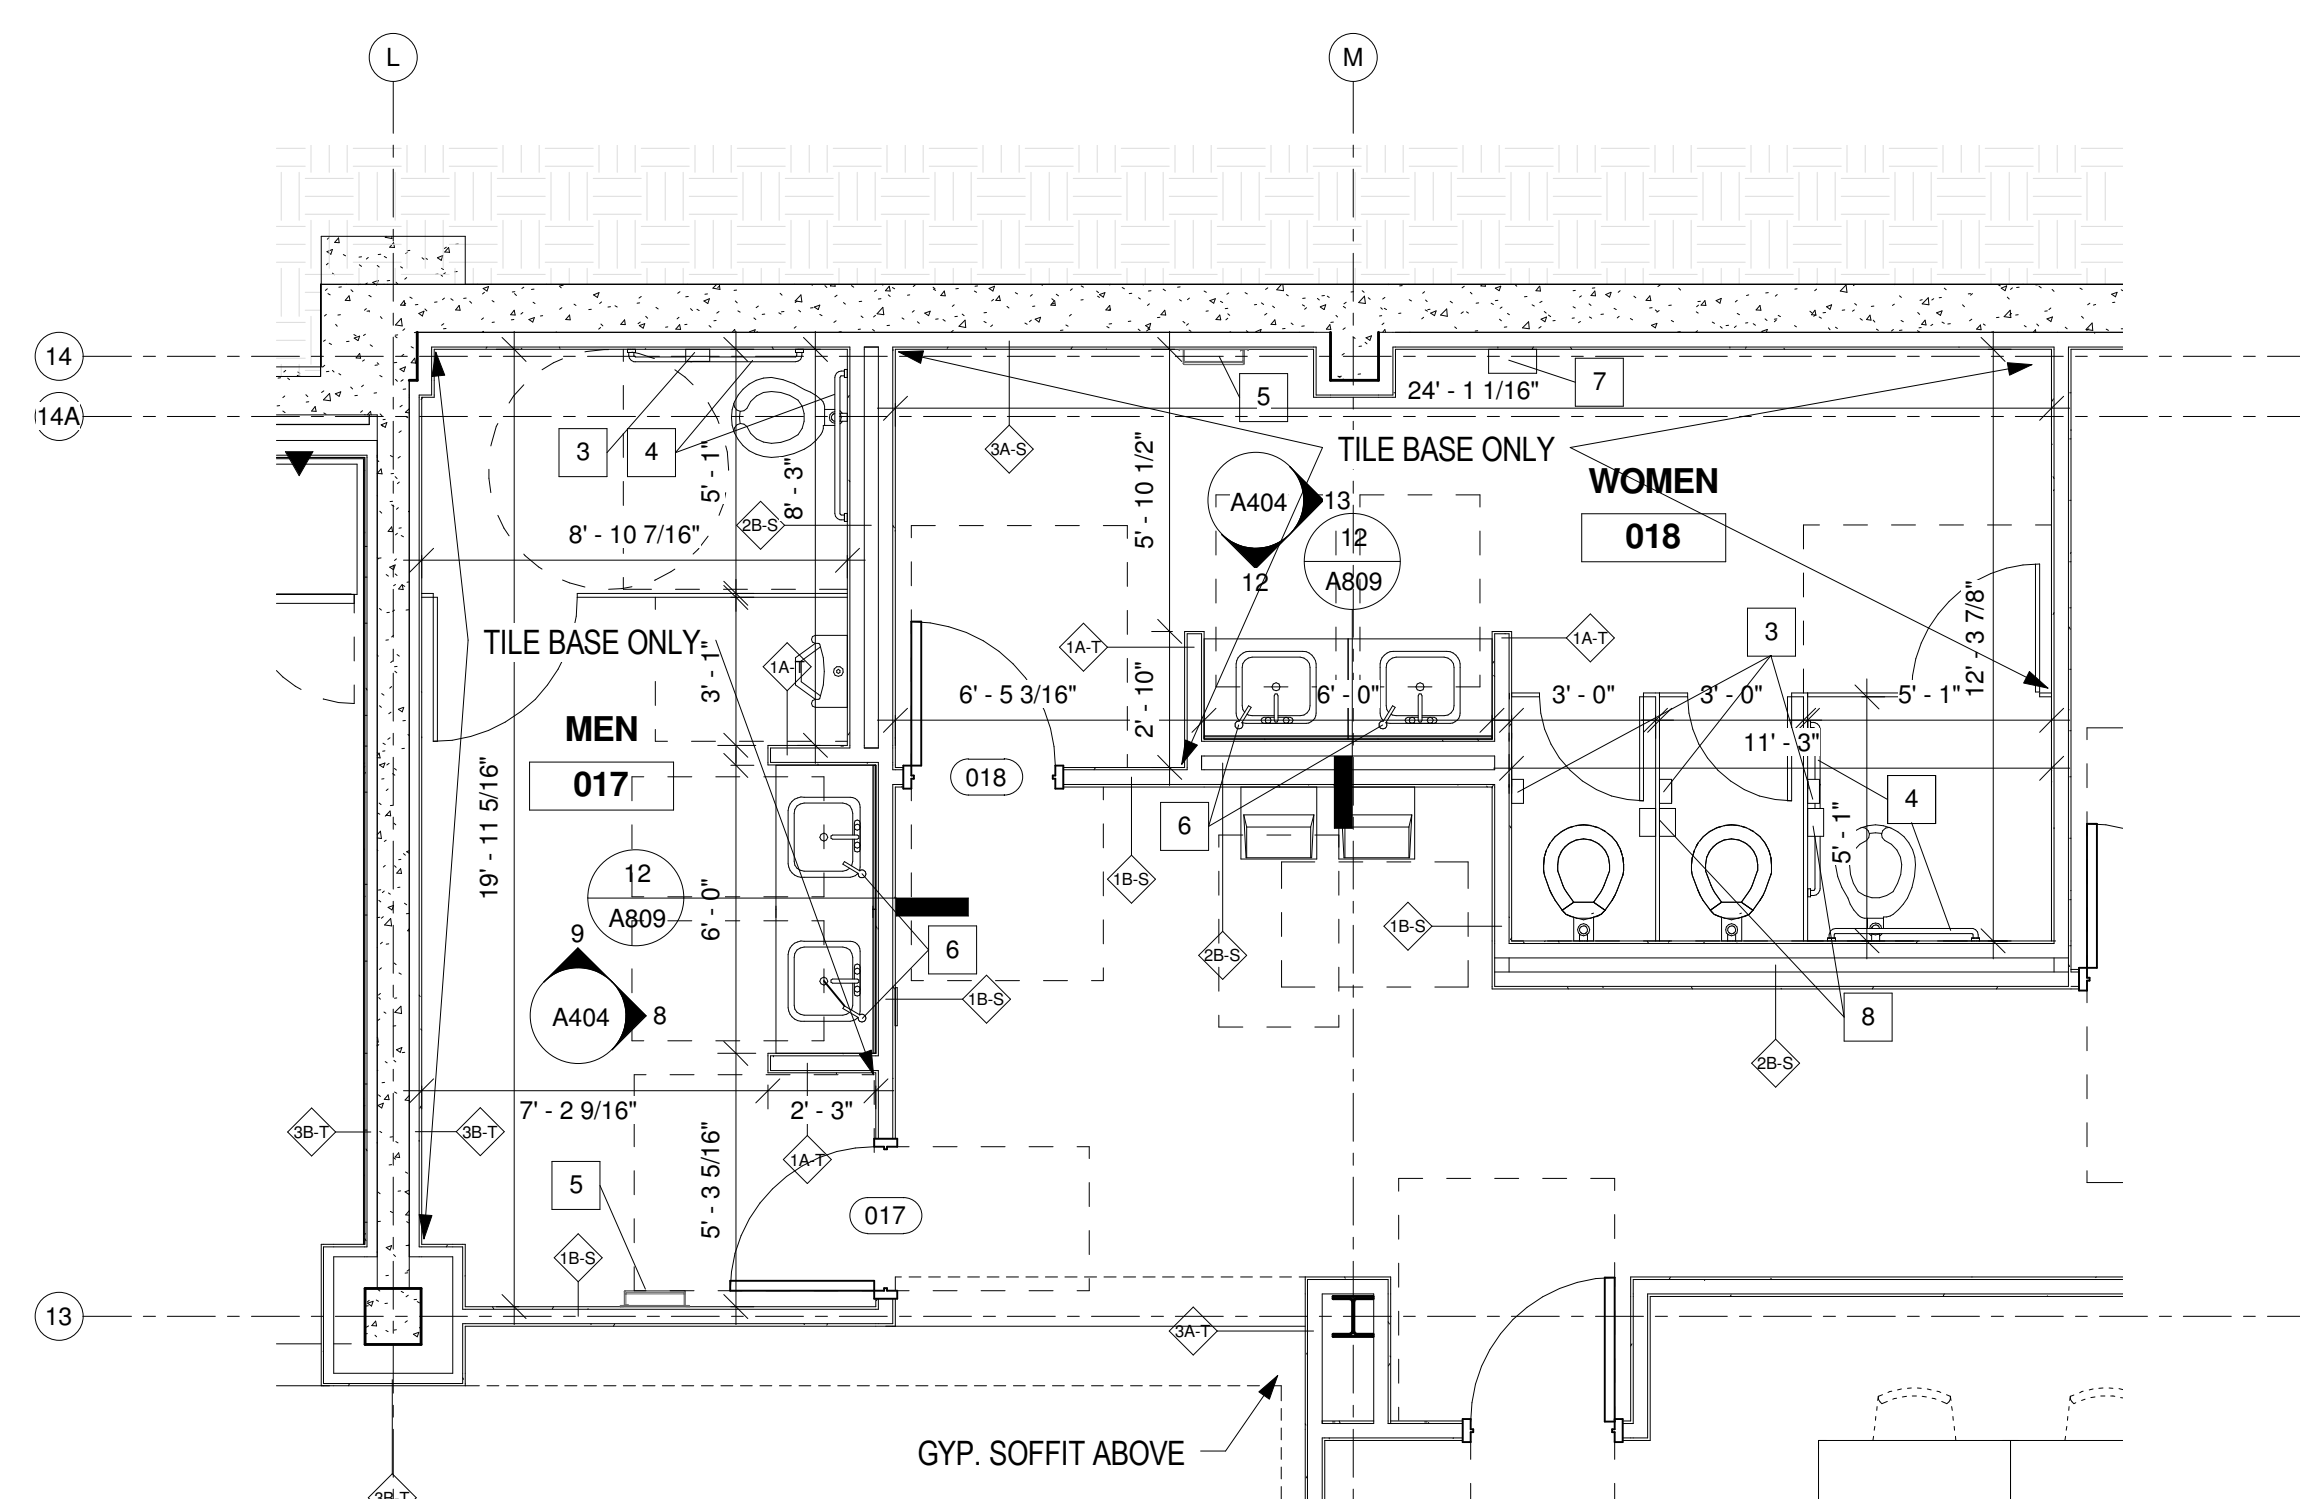

21. ENLARGED RESTROOMS- LOWER LEVEL
1/4" = 1'-0"

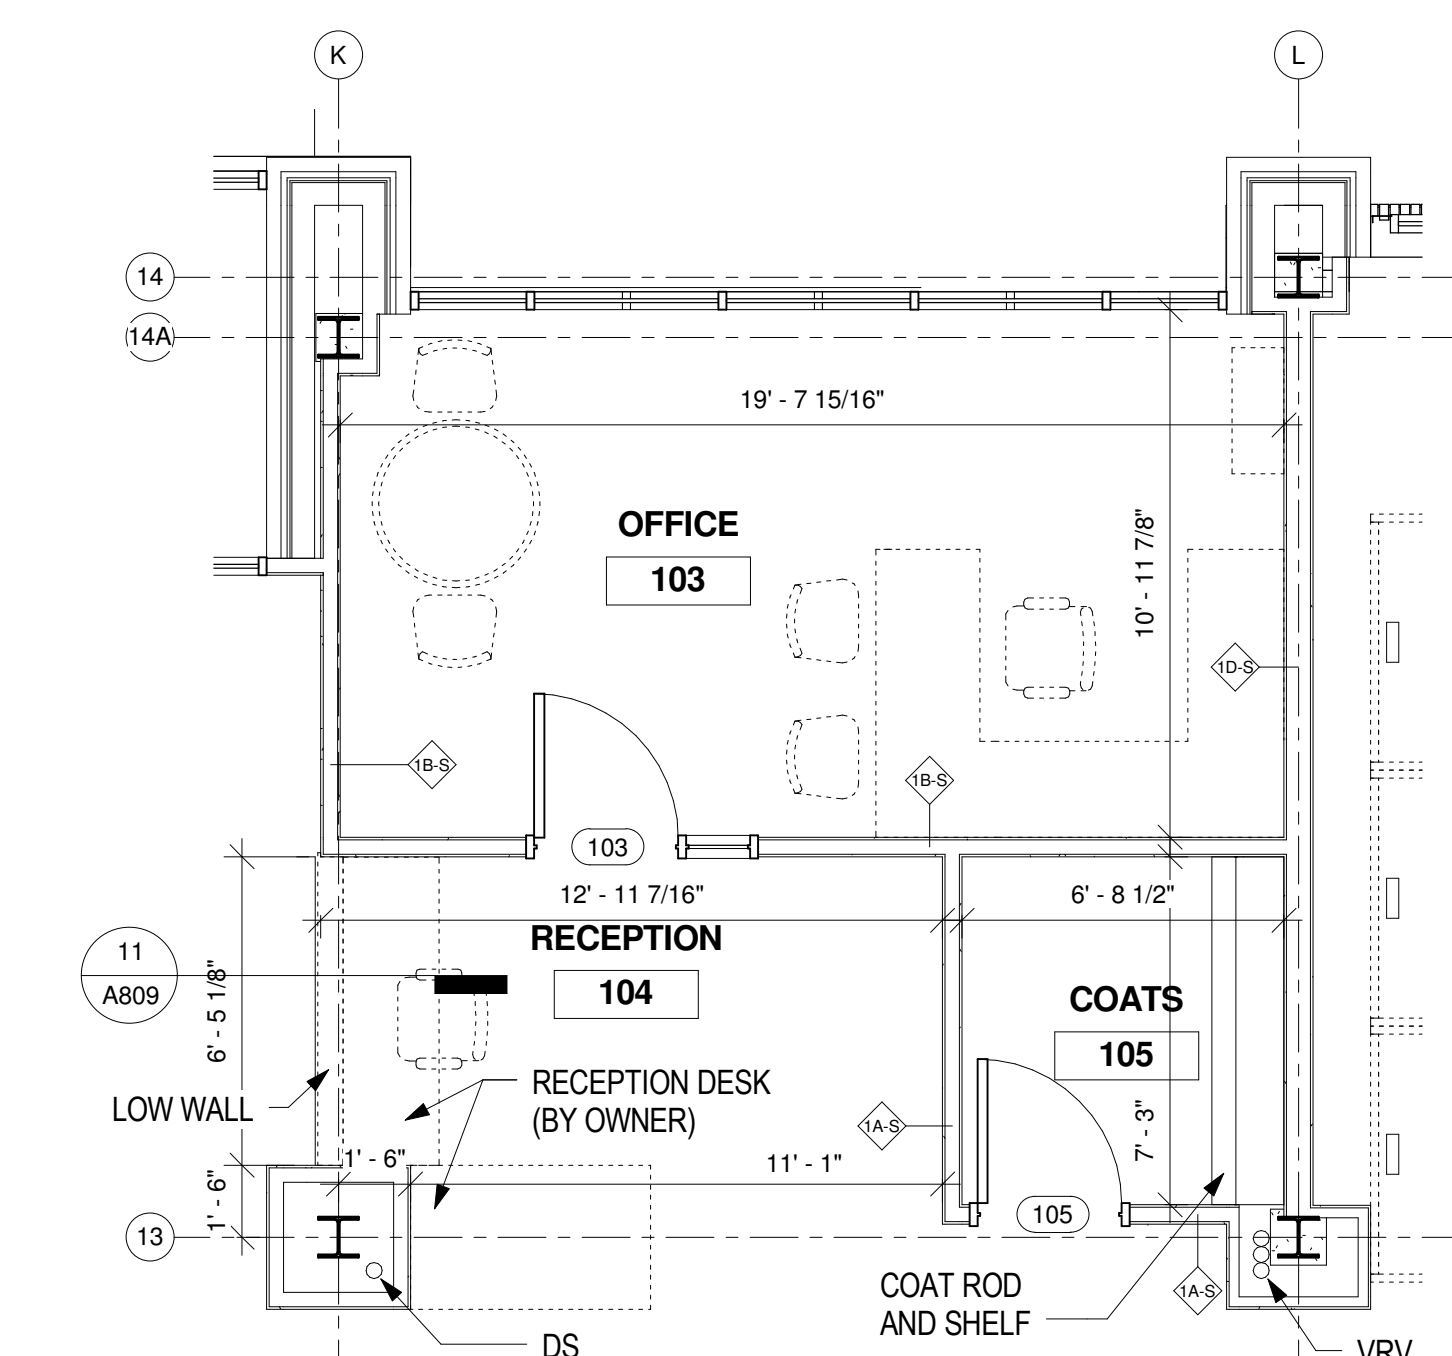

22. ENLARGED RECEPTION AND OFFICE
1/4" = 1'-0"

- OFFICE INTERIOR KEYNOTES
- 1 SURFACE MOUNTED PAPER TOWEL DISPENSER
 - 2 SURFACE MOUNTED SOAP DISPENSER
 - 3 TOILET TISSUE DISPENSER
 - 4 STAINLESS STEEL GRAB BAR WITH FIRE TREATED BLOCKING IN WALL - 30" @ REAR - 42" @ SIDE
 - 5 COMBINATION PAPER TOWEL/ TRASH RECEPTACLE
 - 6 DECK MOUNTED SOAP DISPENSER
 - 7 SANITARY NAPKIN DISPENSER
 - 8 SANITARY NAPKIN DISPOSAL




MACKEY MITCHELL
ARCHITECTS


900 Spruce Street, Suite 500
St. Louis, Missouri 63102
p (314) 421 1815
p (314) 421 5206

NO.	DATE	REVIS
2	2-20-13	ASI-1


SHEET NUMBER:

A205

 


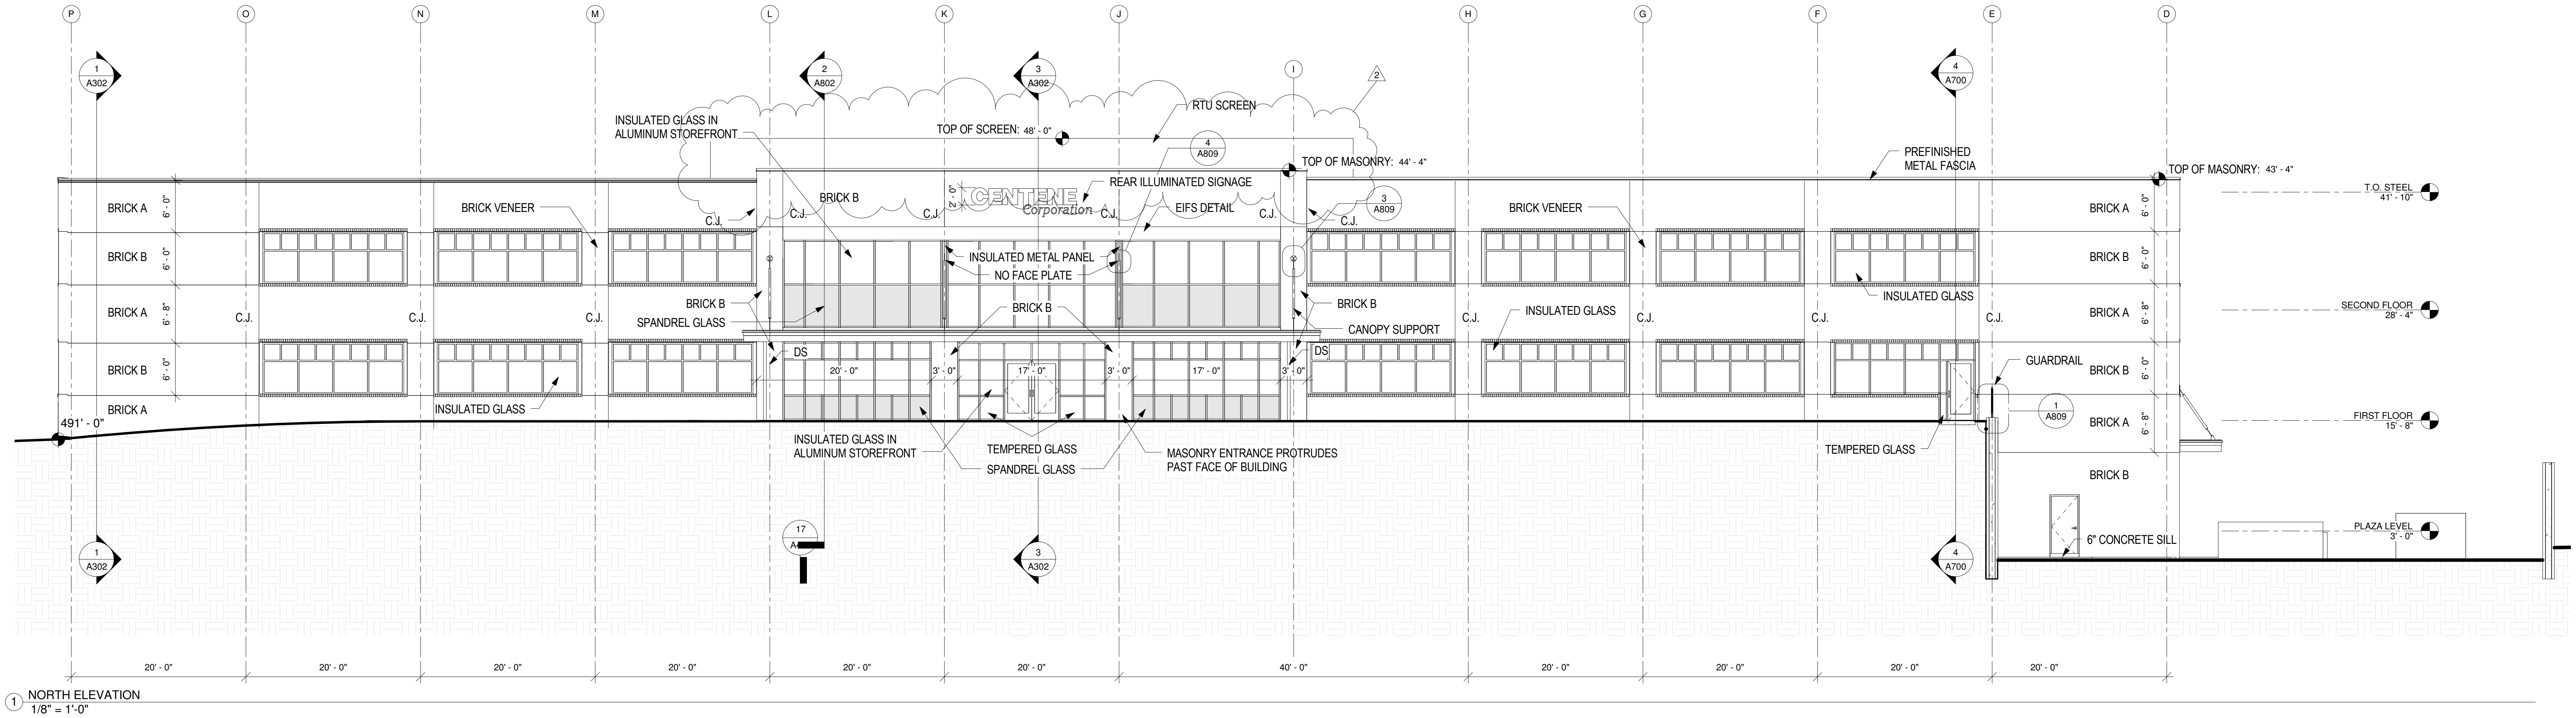


1 NORTH ELEVATION
1/8" = 1'-0"

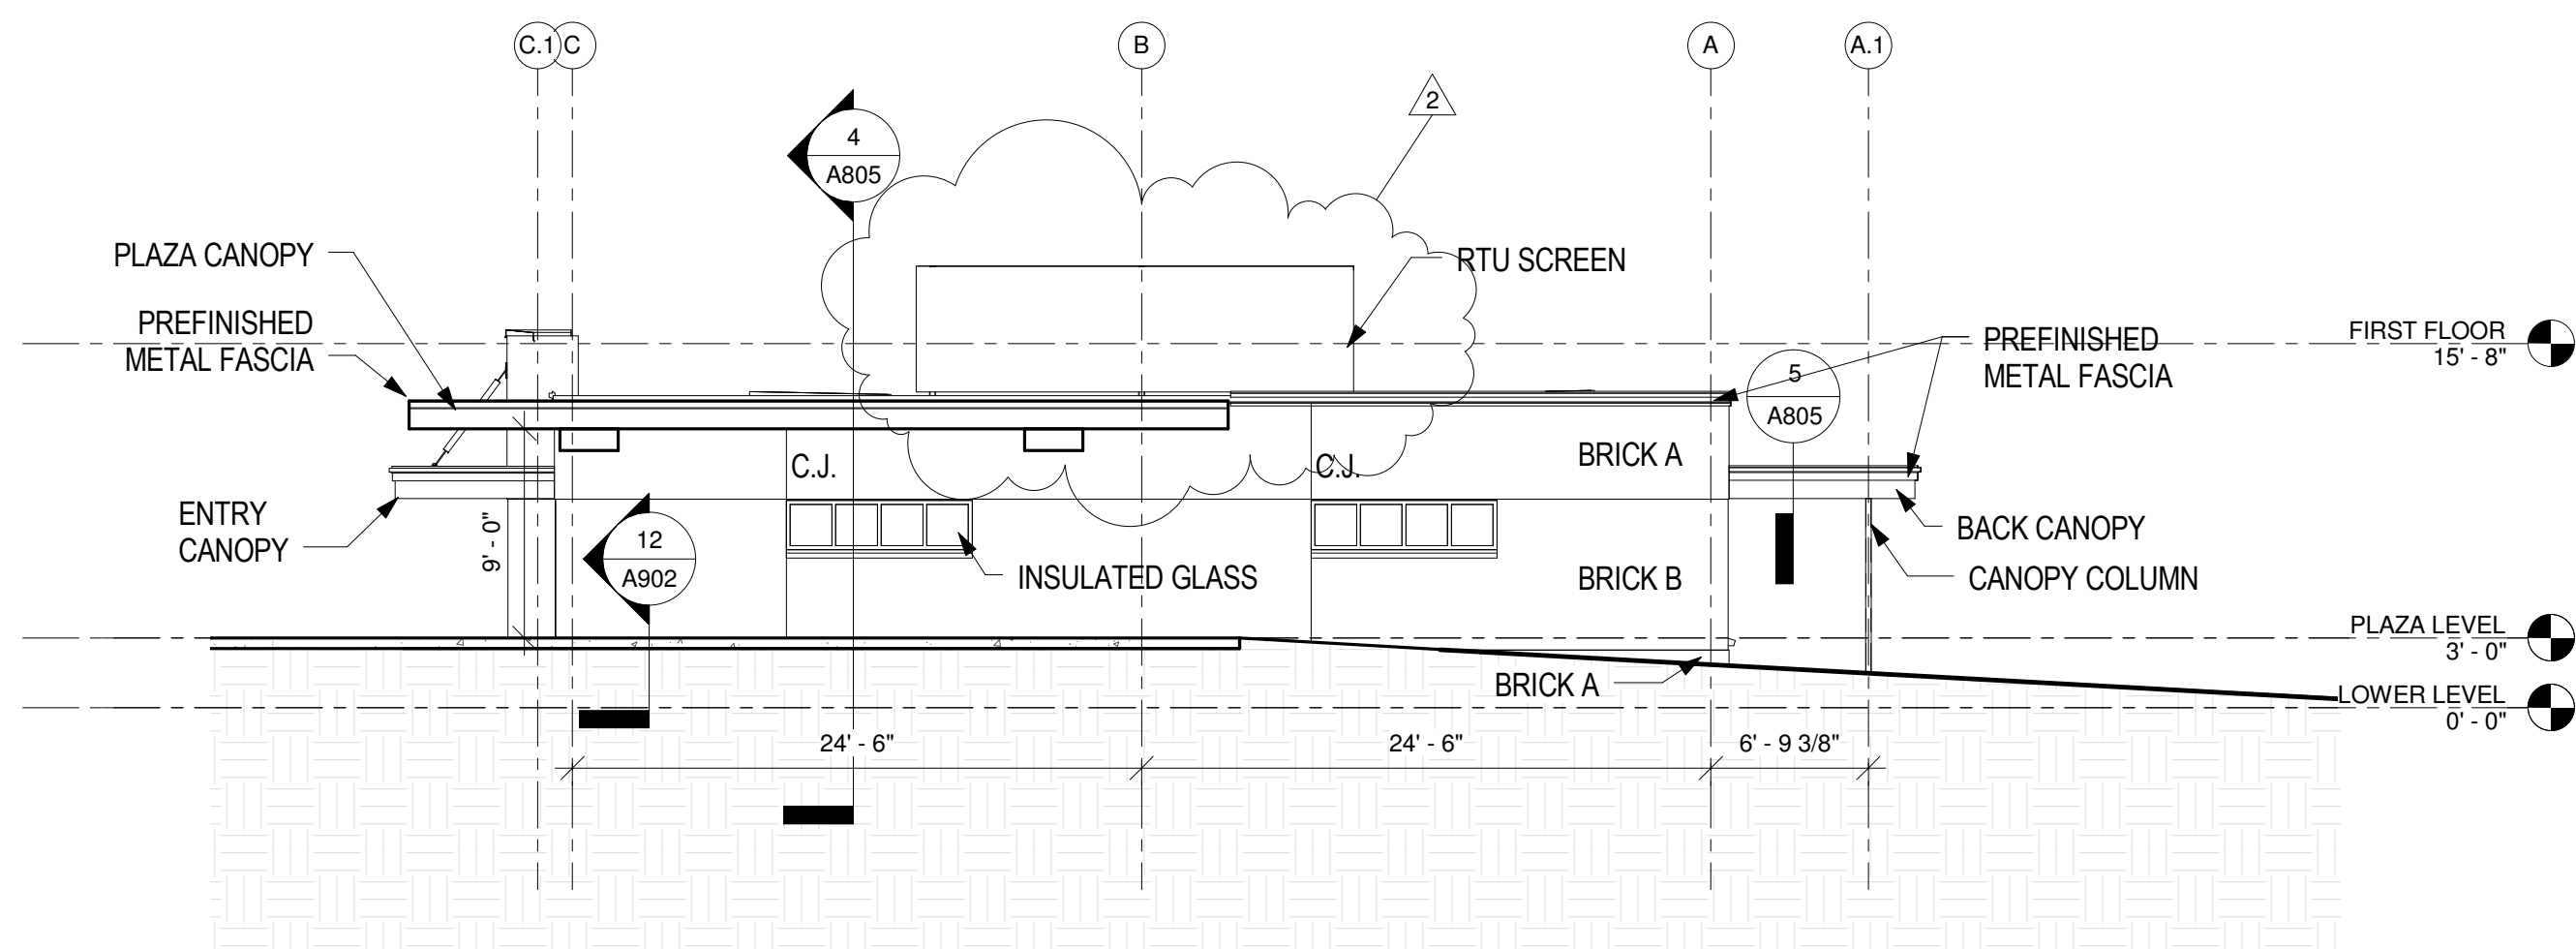


2 DAYCARE- NORTH ELEVATION
1/8" = 1'-0"

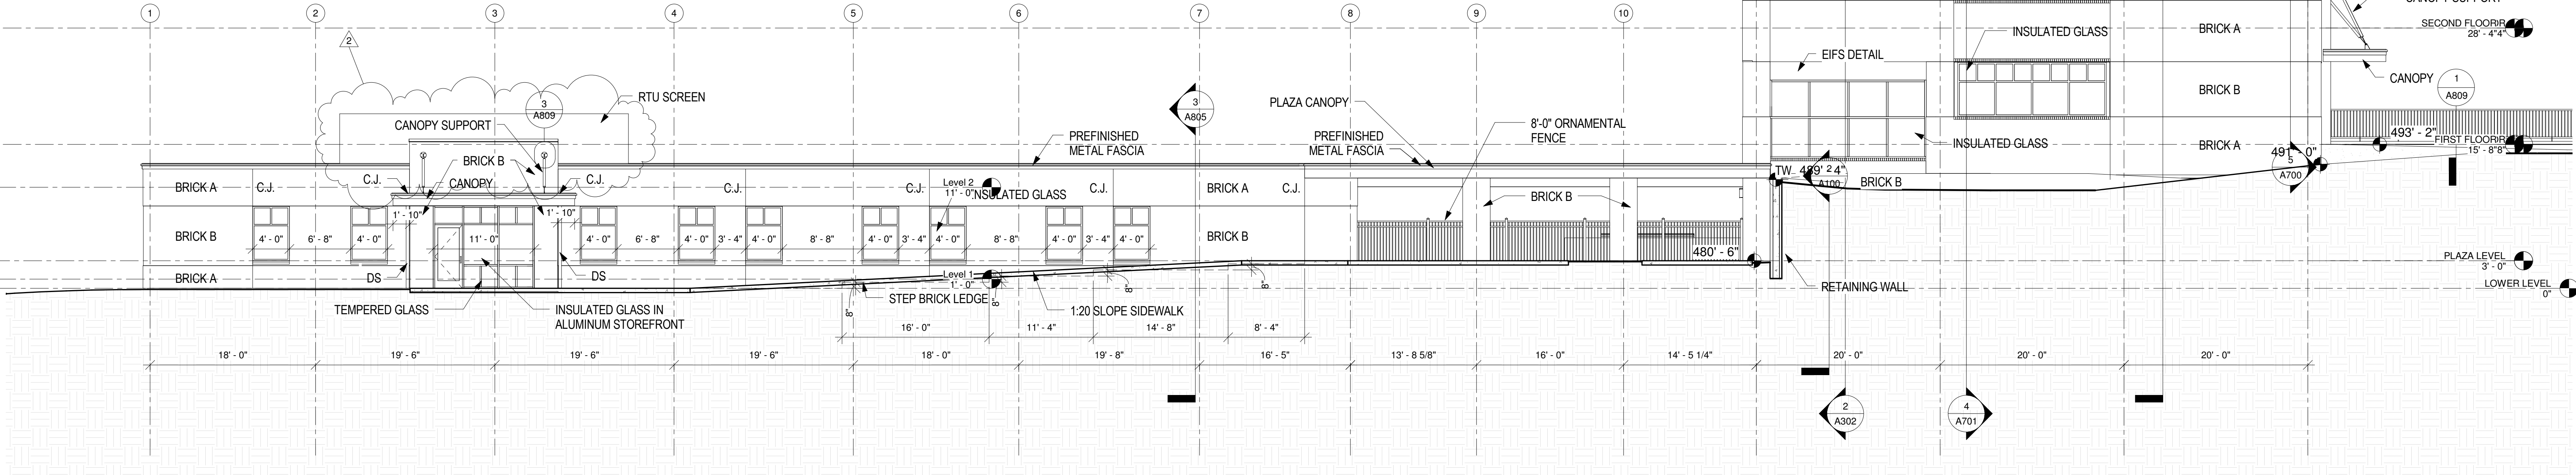


3 EAST ELEVATION
1/8" = 1'-0"

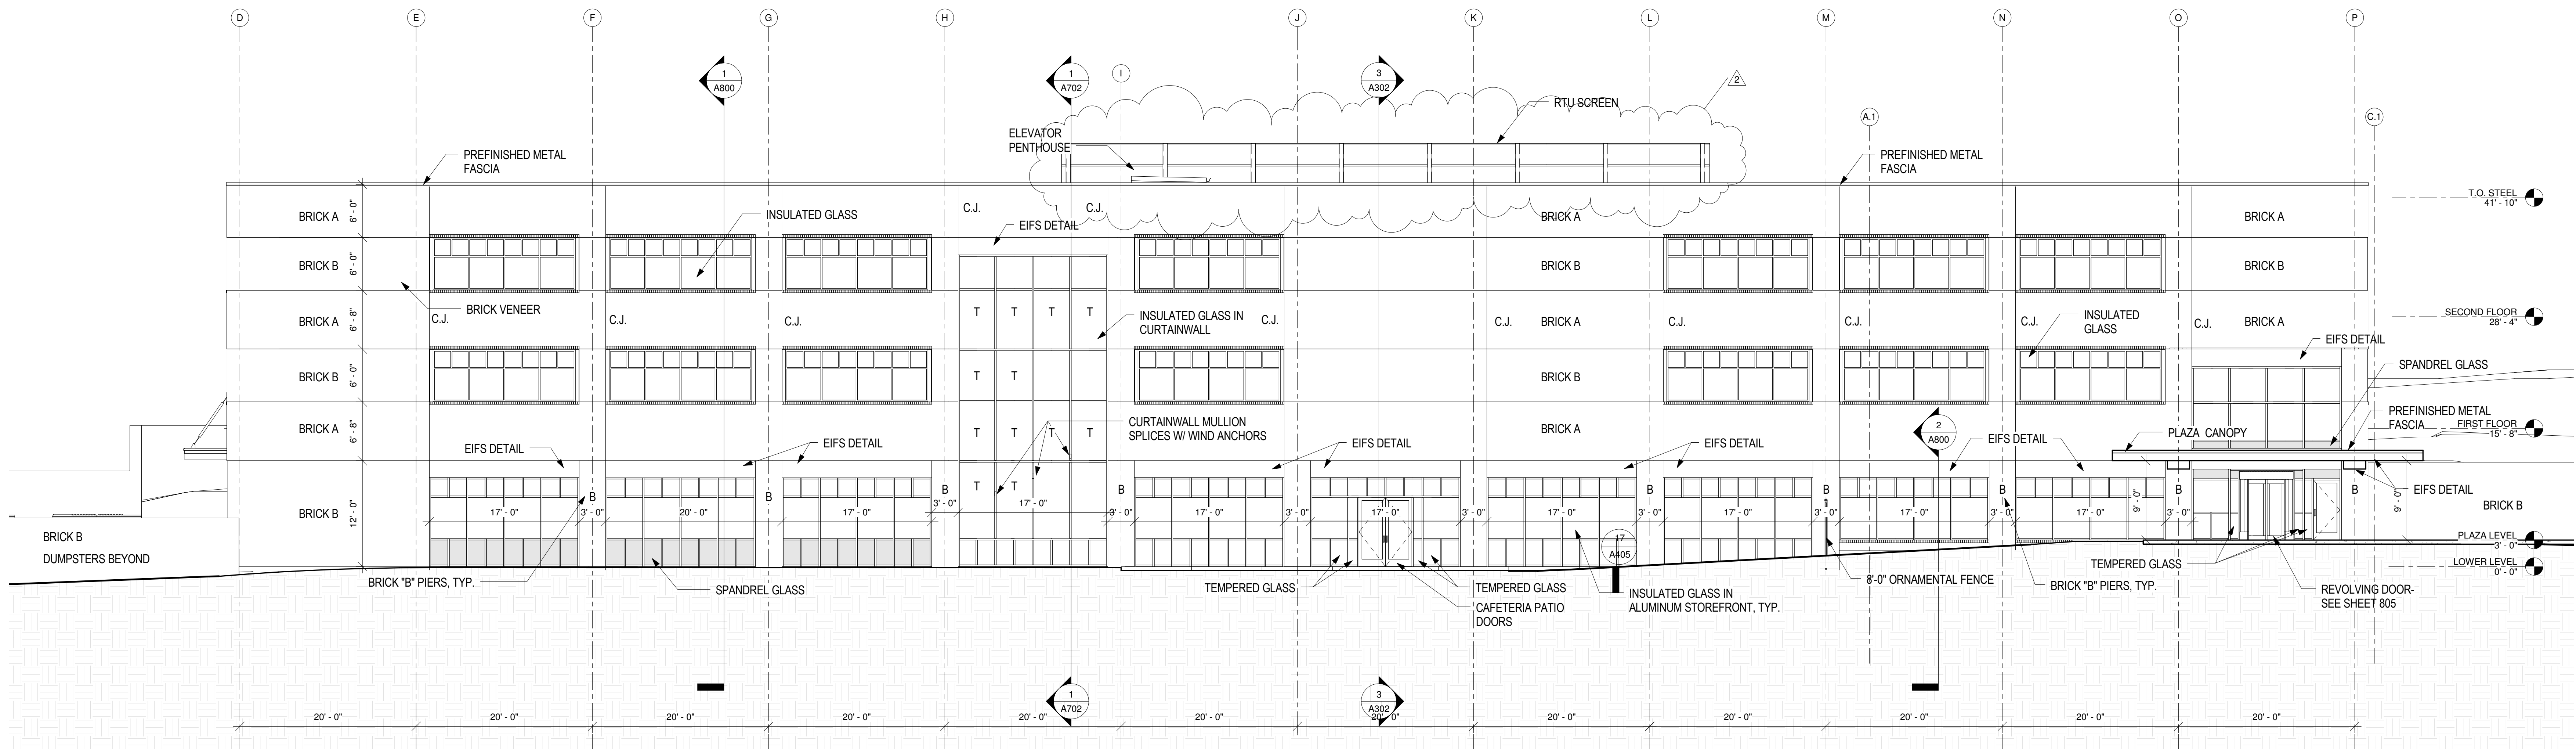

1 SOUTH ELEVATION
1/8" = 1'-0"

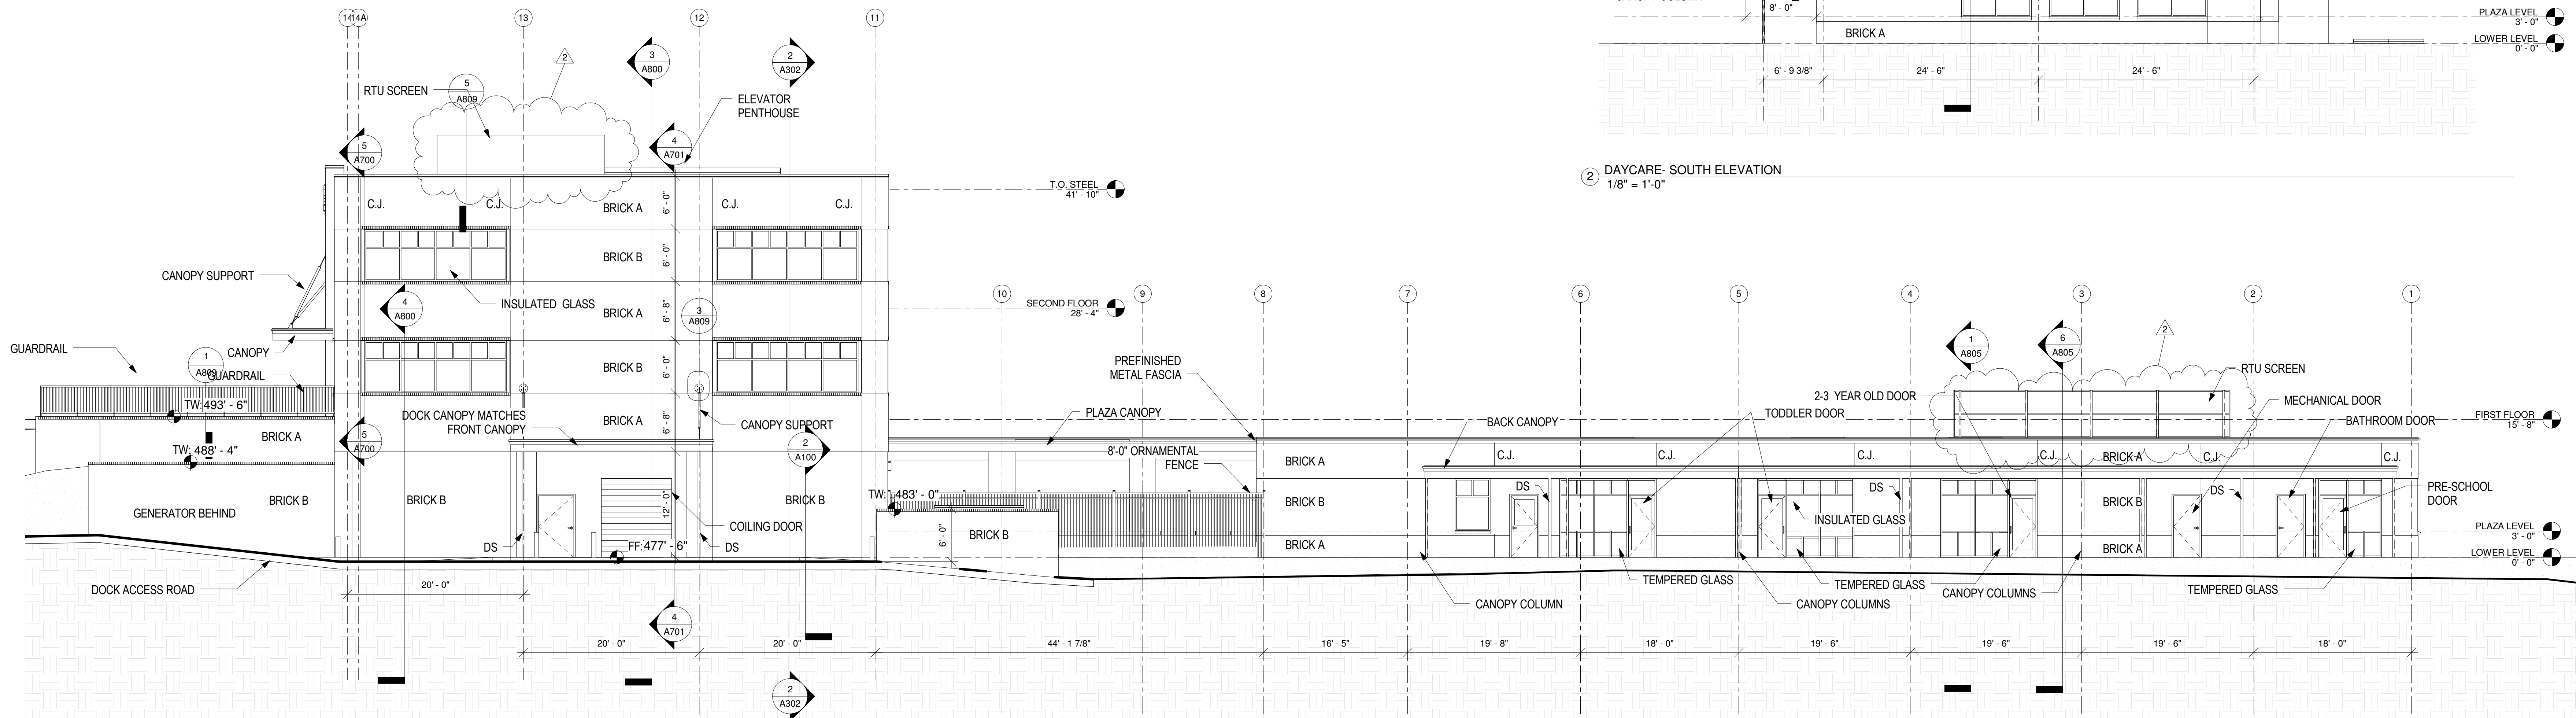

3 WEST ELEVATION
1/8" = 1'-0"

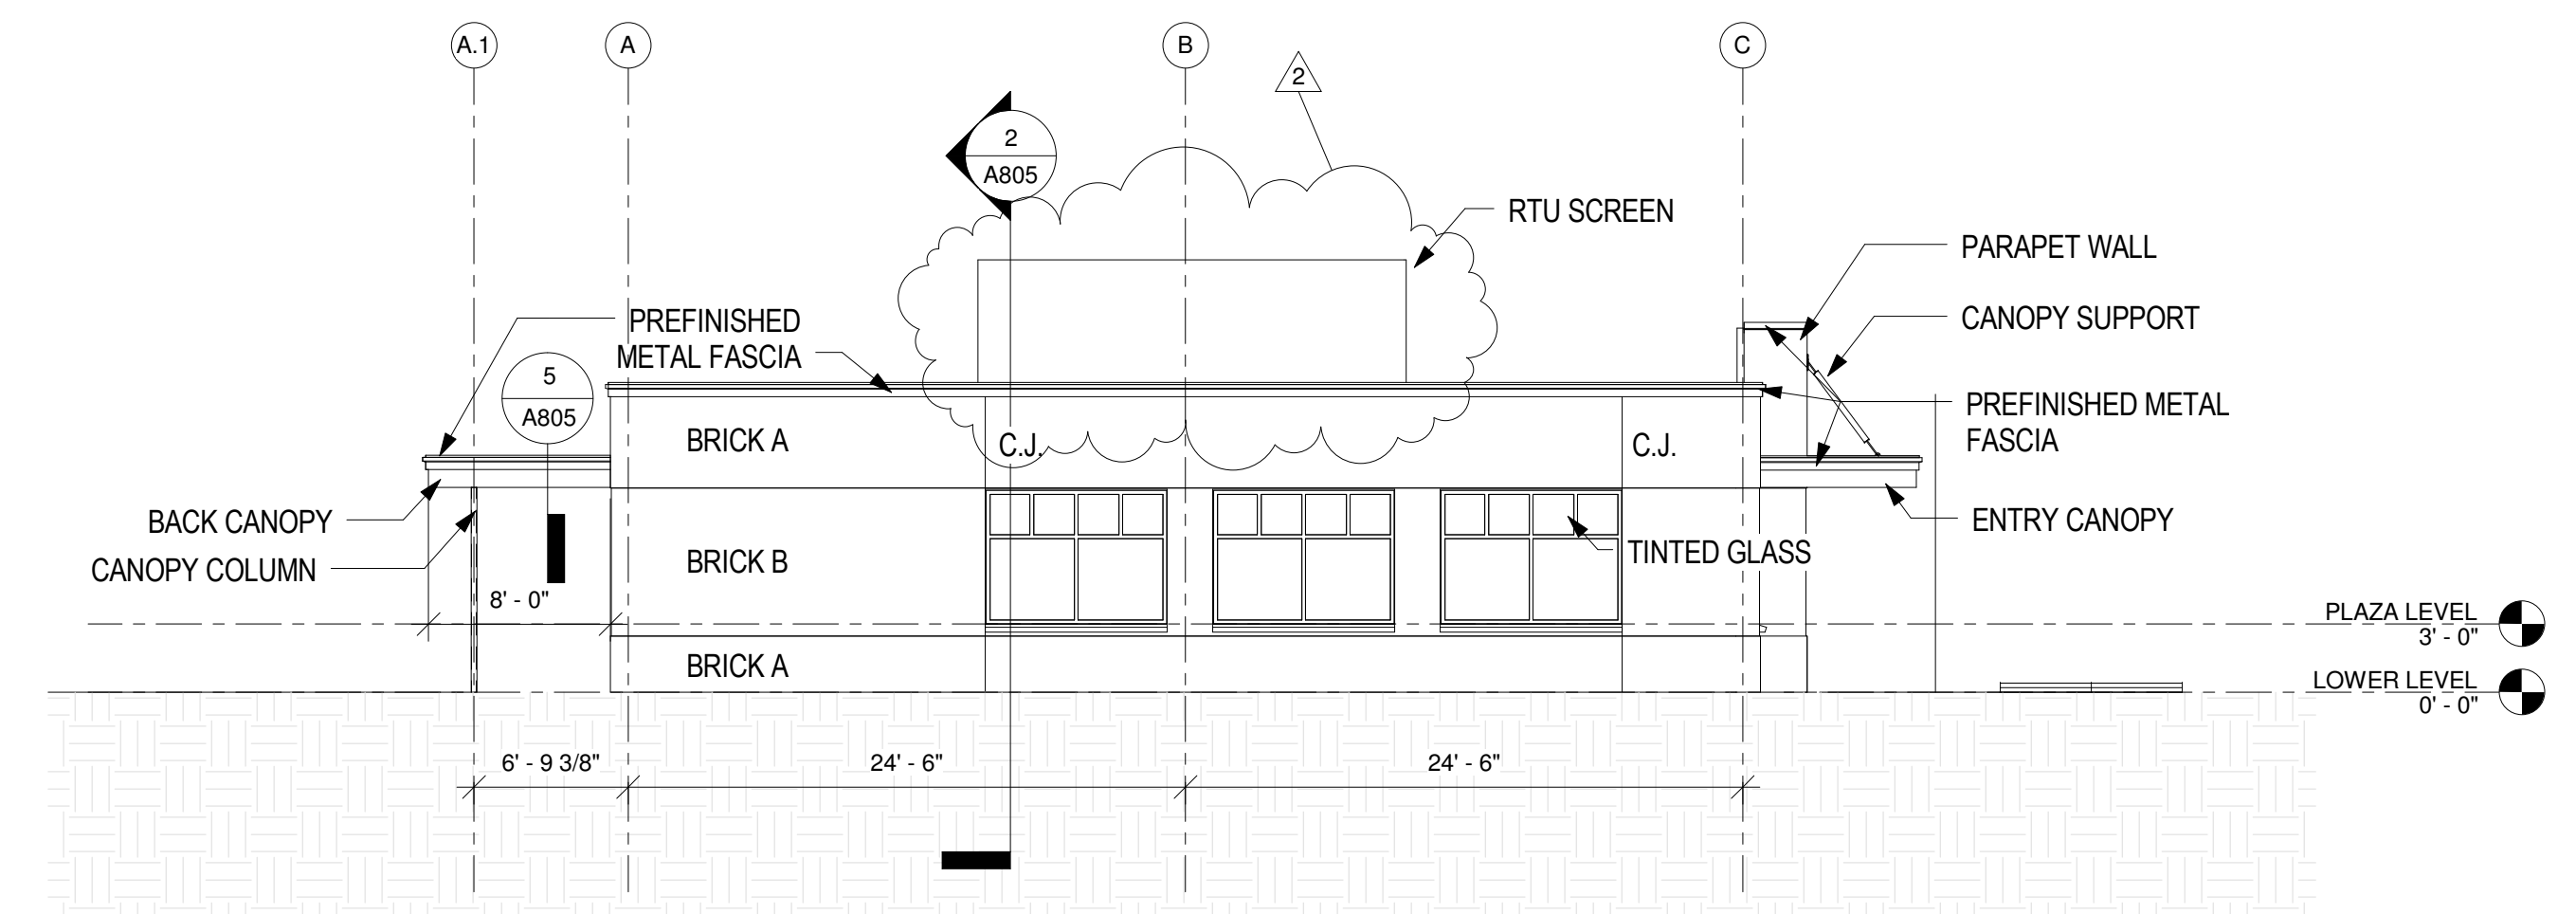

2 DAYCARE - SOUTH ELEVATION
1/8" = 1'-0"

Oil Engineer:
 . Brannon Corp.
 11 S. Broadway
 D. Box 7487
 er, TX 75771
 903) 597-2122




3258 Earl Campbell Parkway
Tulsa, TX 75701


[illegible]

BUILDING SECTIONS


A302

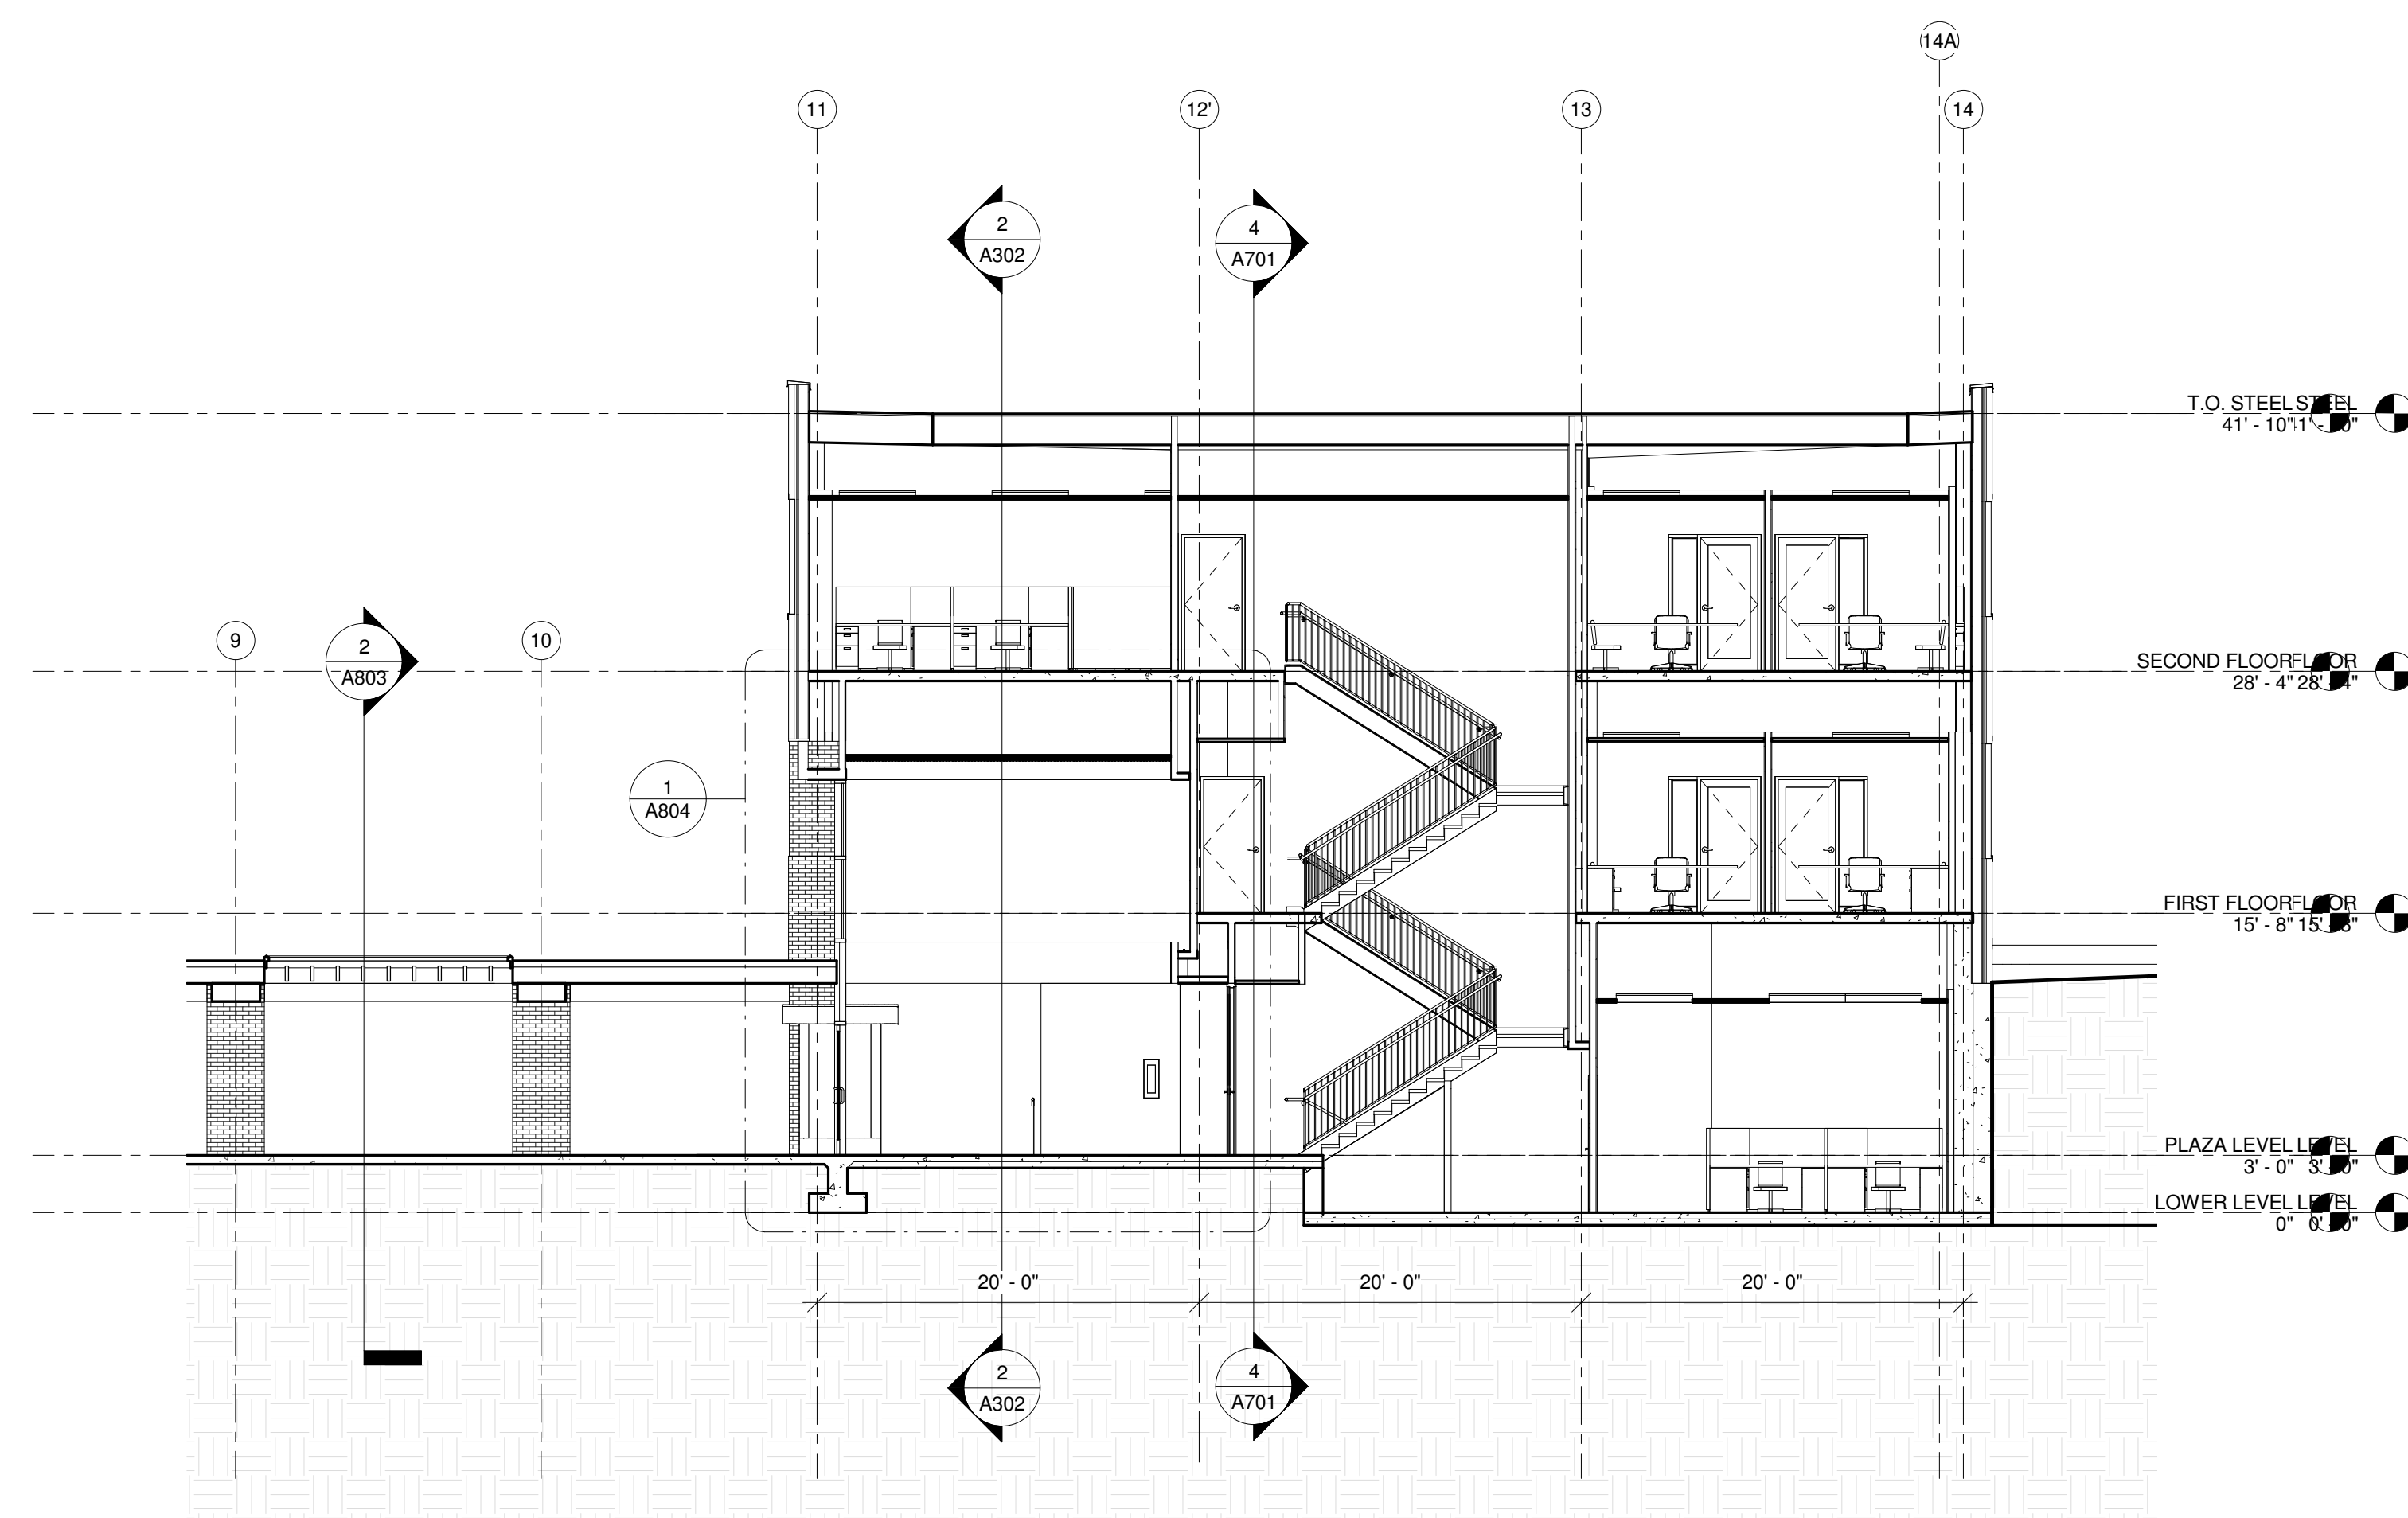


1 EMPLOYEE ENTRY SECTION
1/8" = 1'-0"

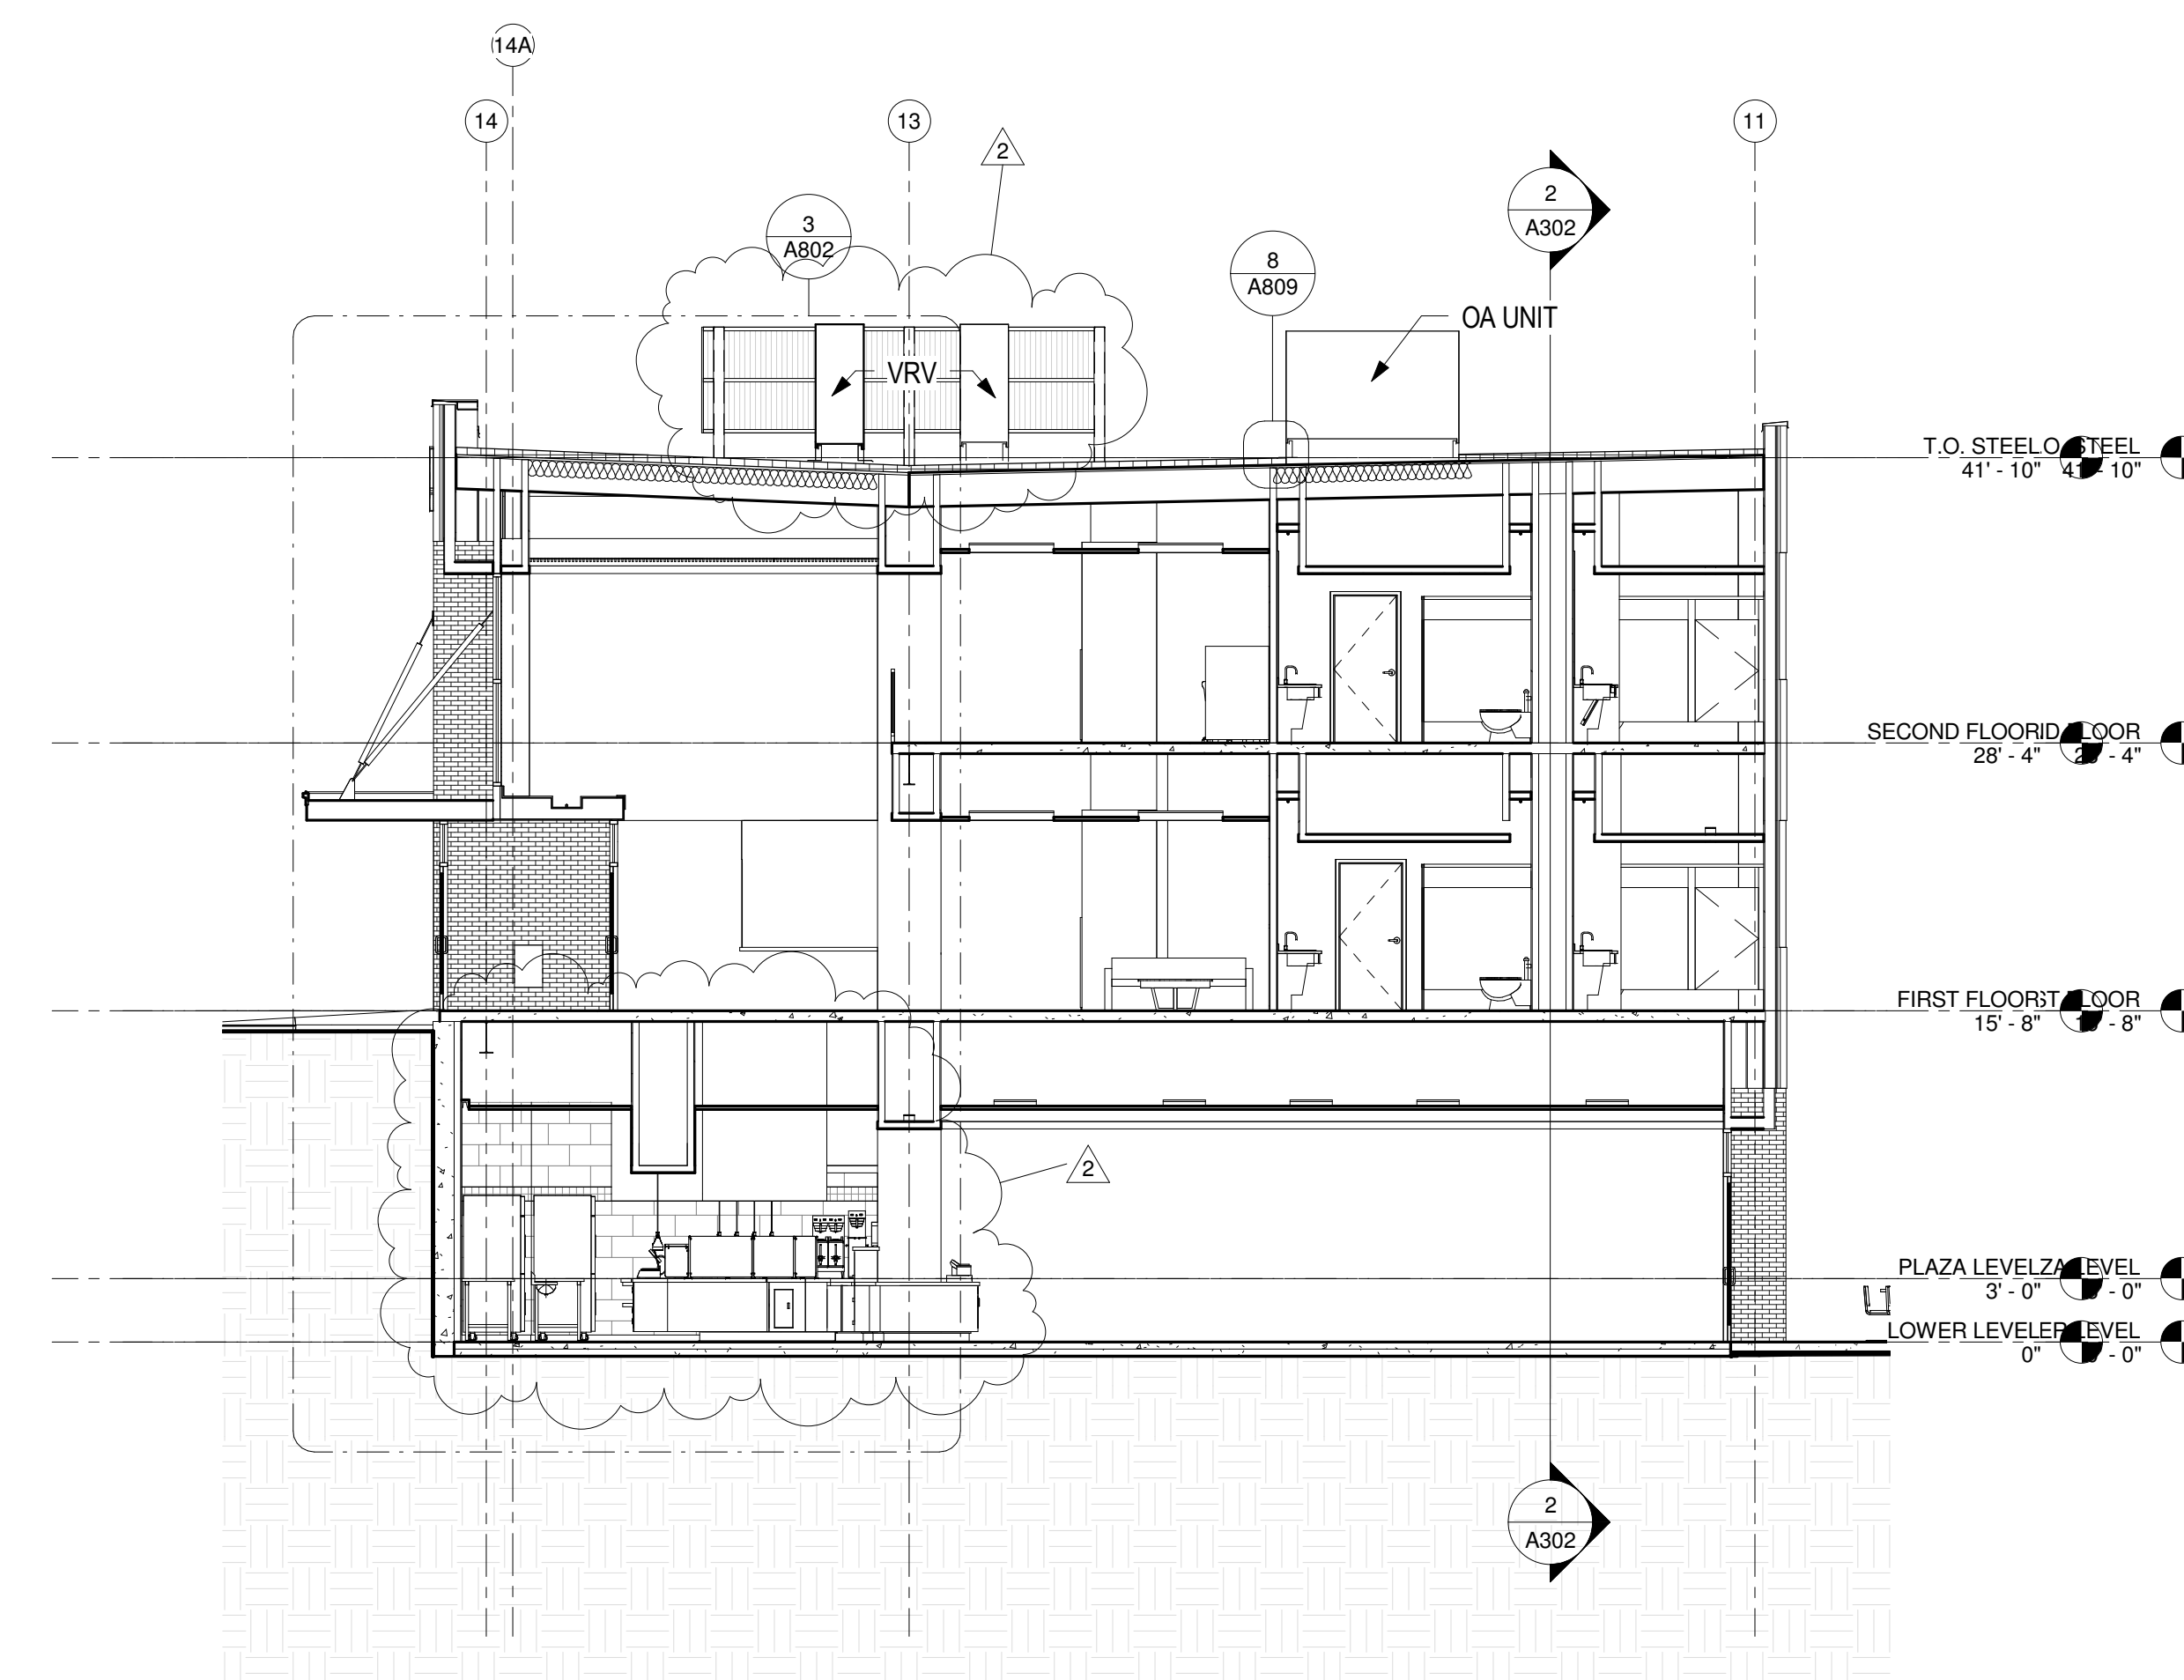

③ LOBBY ENTRY SECTION
1/8" = 1'-0"

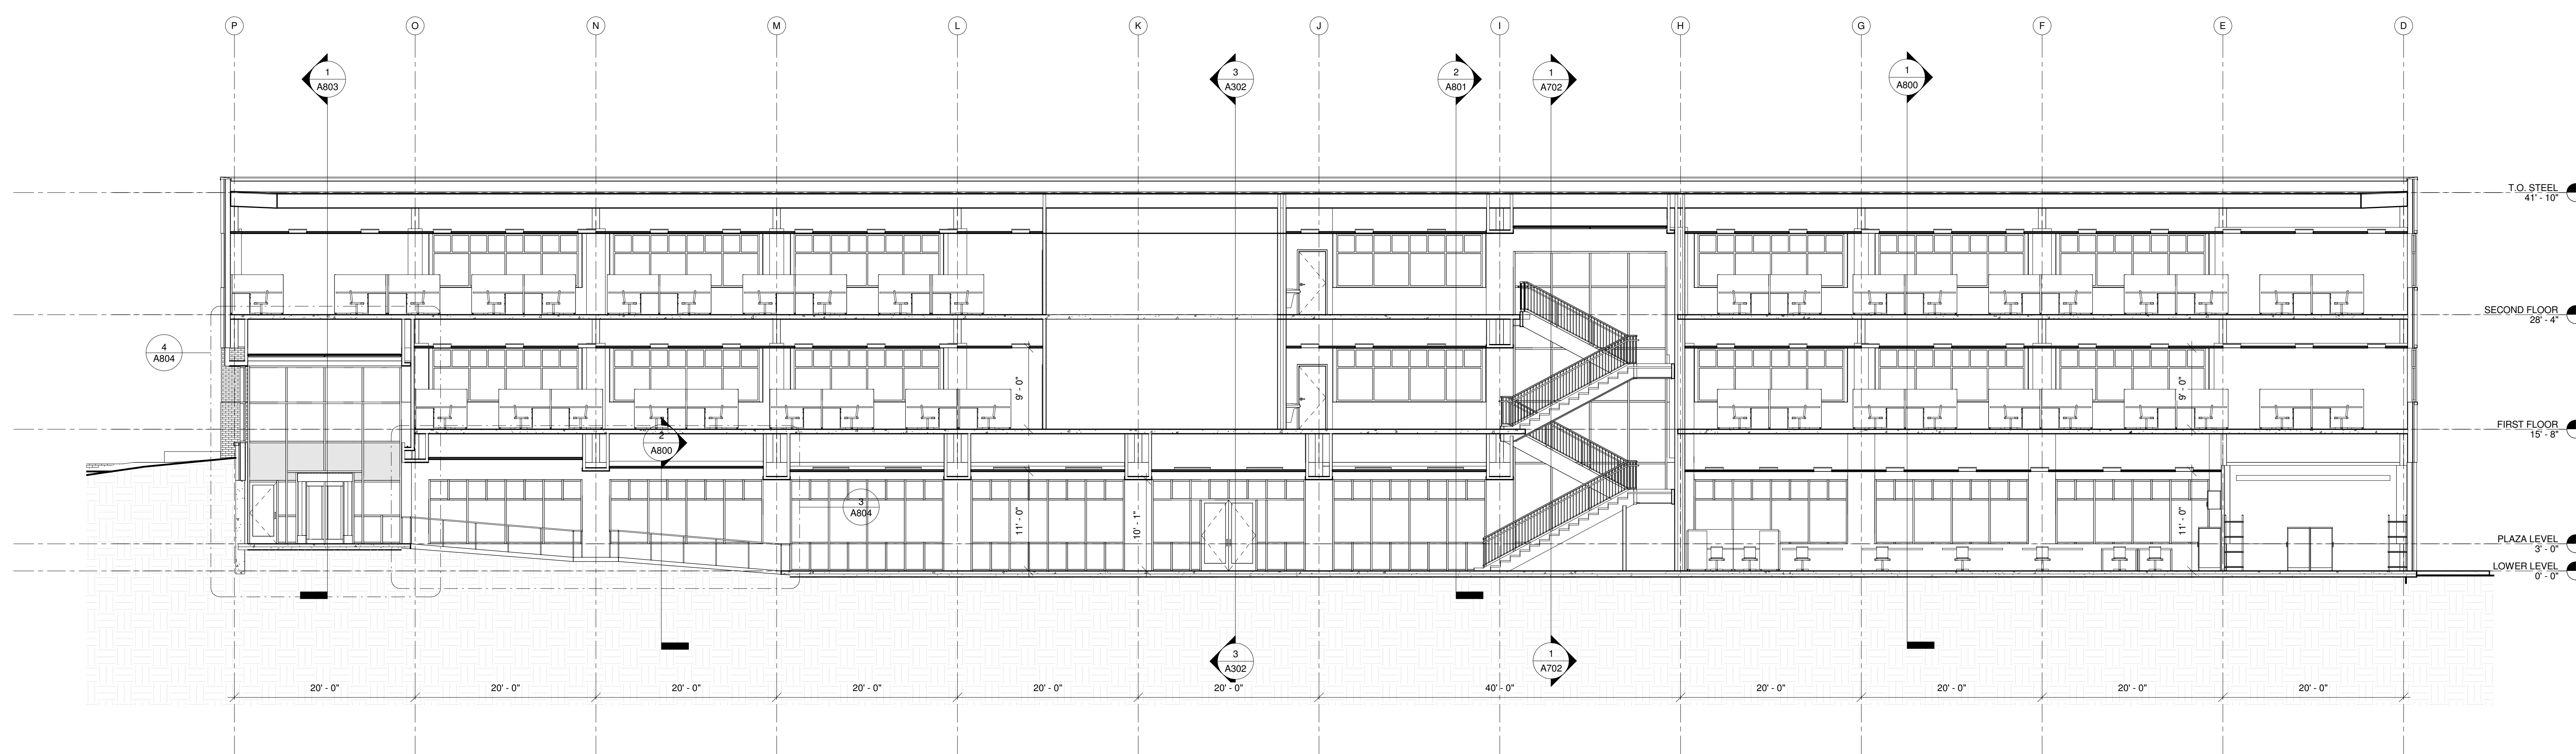

② LONG SECTION
1/8" = 1'-0"

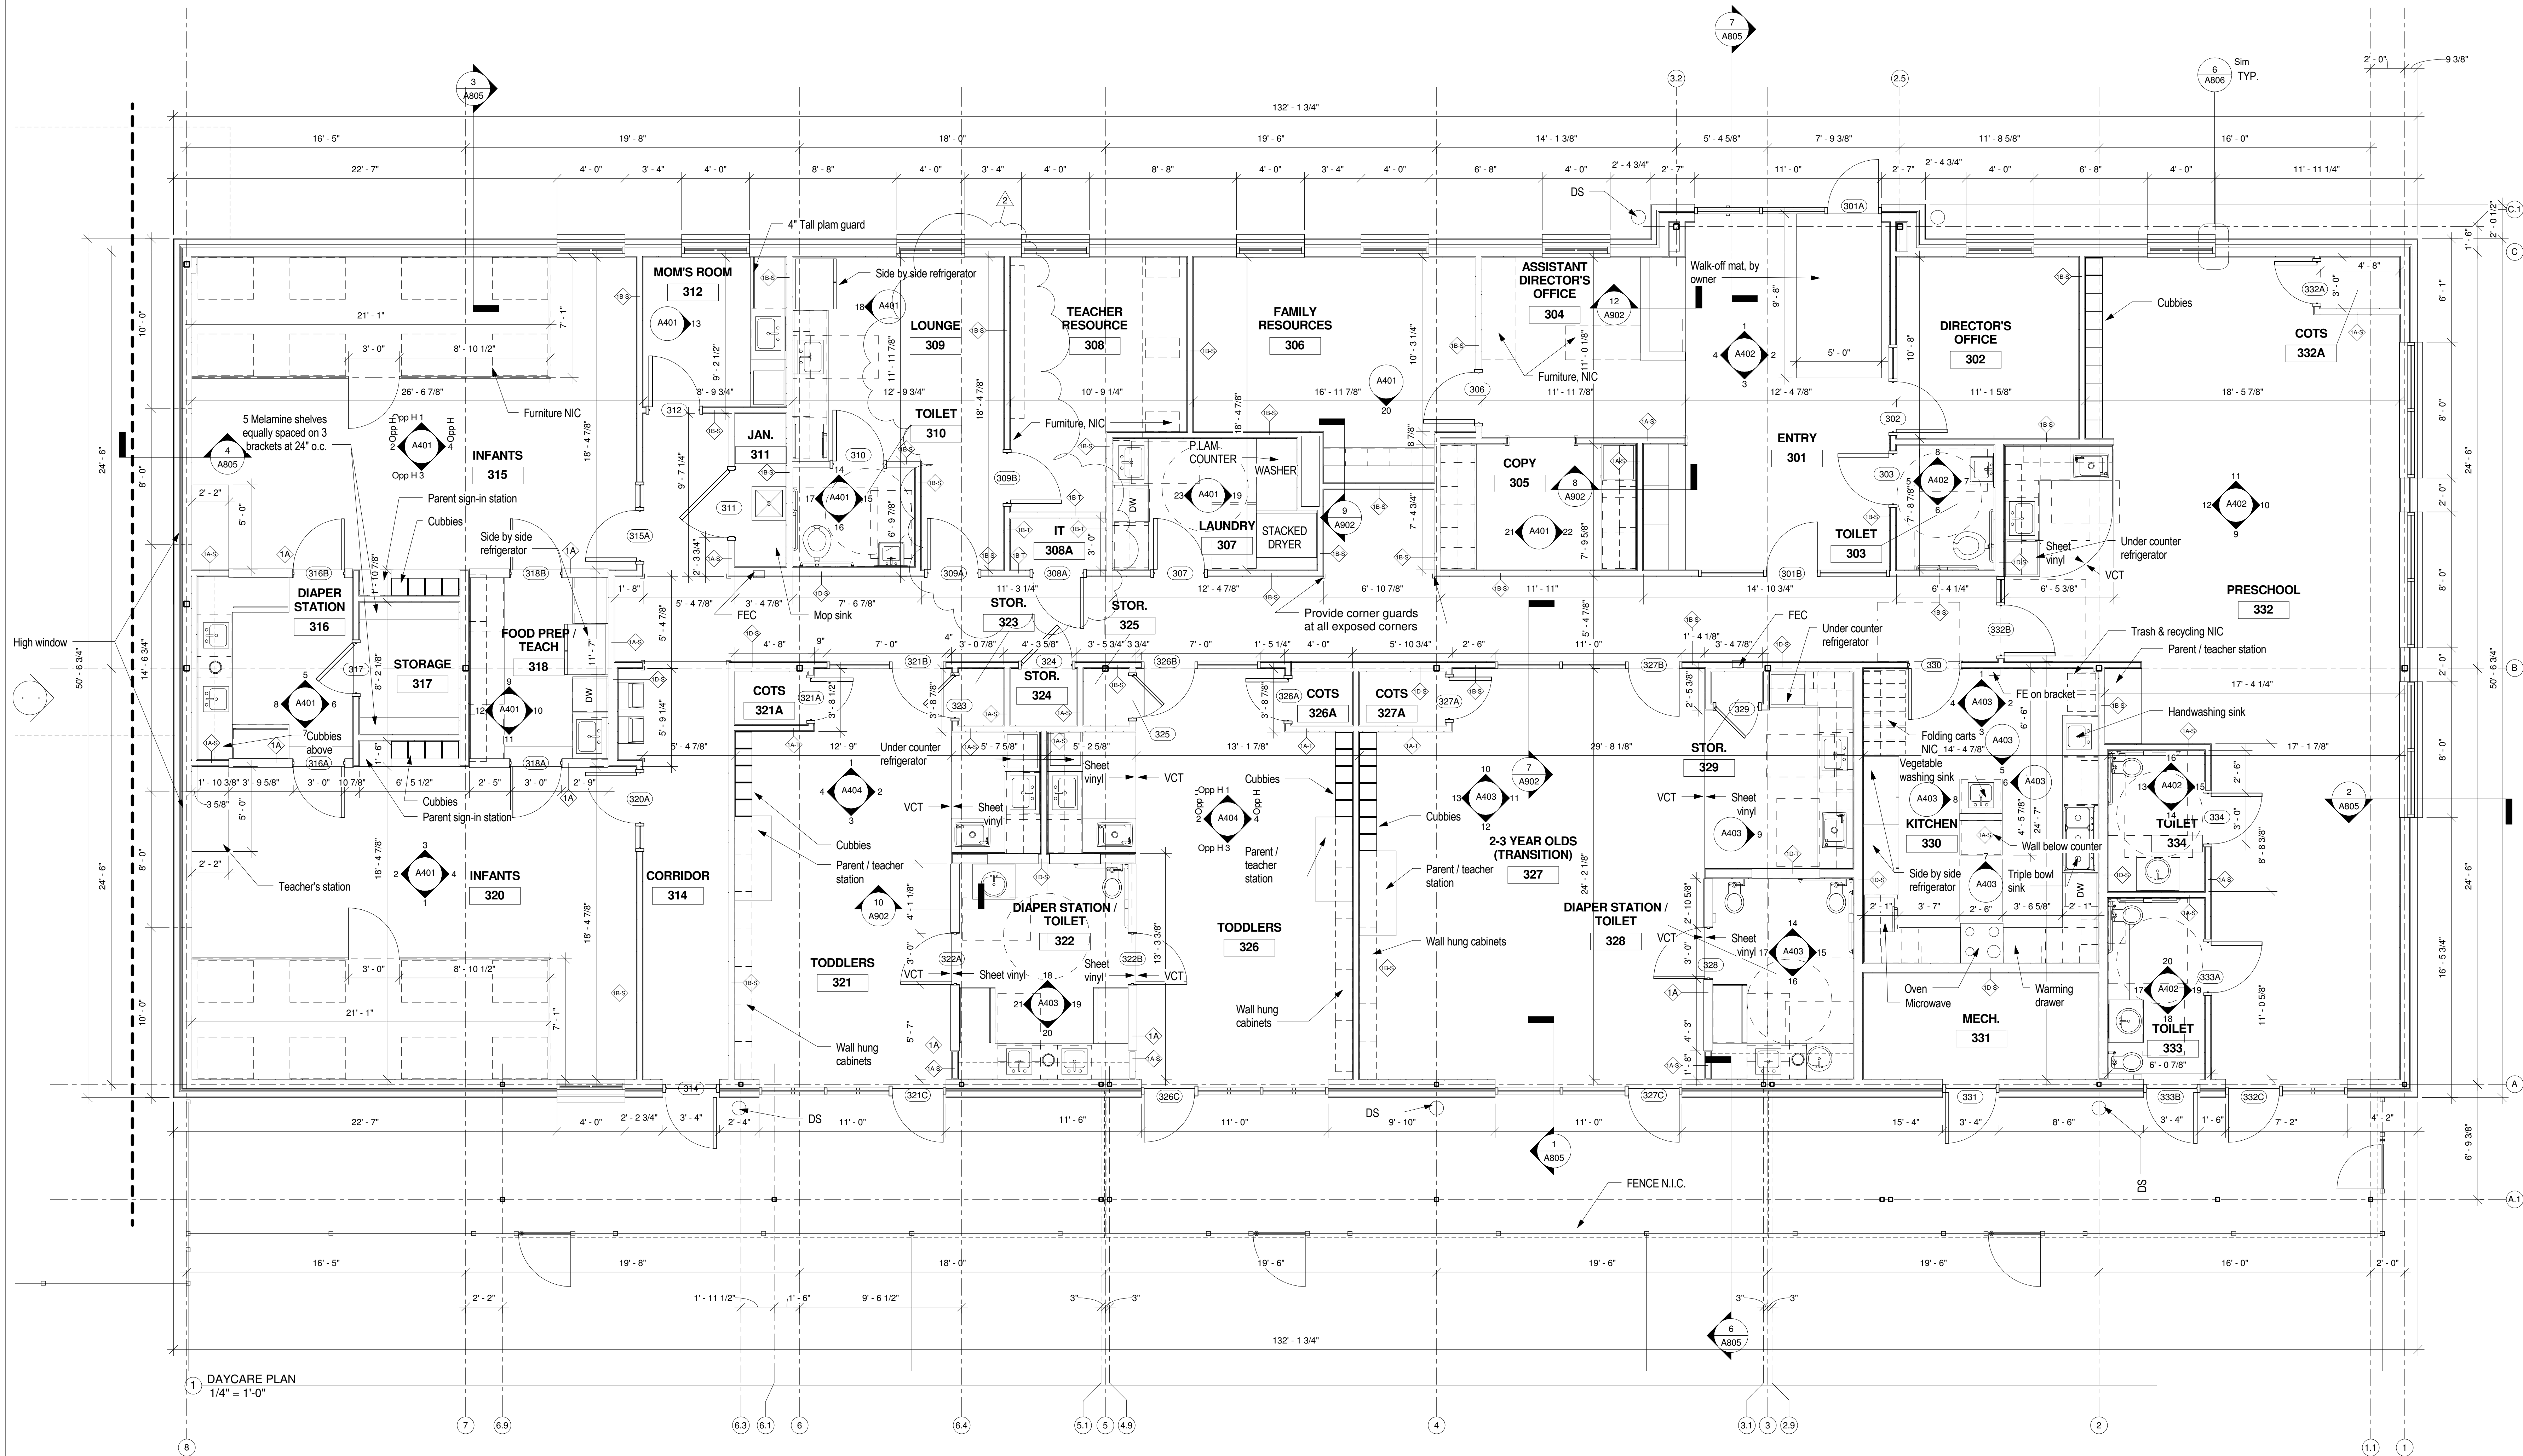

Construction Manager:
RJM General Contractors
315 Enterprise Street
Longview, TX 75604
P: (903) 799-1655

Landscape Architect:
David C. Scarborough
Landscape
8238 Baylor Drive
Tyler, TX 75703
P: (903) 961-5559

Electrical/Plumbing Engineer:
Alegiant Engineering
1205 South Bennett
Tyler, TX 75701
P: (903) 997-3441

Mechanical Engineer:
Janell Mech. Contractors
4208 Rider Trail North
Earm City, MO 63045
P: (614) 291-0100

Structural Engineer:
Holland Engineering
P.O. Box 2428
Lindale, TX 75771
P: (903) 882-4503

Soil Engineer:
C.T. Brannon Corp
1321 S. Broadway
P.O. Box 7487
Tyler, TX 75771
P: (903) 597-2122

Mackey Mitchell Architects

900 Spruce Street, Suite 500
St. Louis, Missouri 63102
p (314) 421-1815
f (314) 421-5206

**Centene Tyler Texas
Claims Operations Center**

3259 East Campbell Parkway
Tyler, TX 75701

NO.	DATE	REVISION
1	1-11-13	ADDENDUM 1
2	2-20-13	ASI-1

MMA JOB NO: 12010
STATUS: Construction Documents
DATE: 12-10-12
DAYCARE ENLARGED PLANS

SHEET NUMBER:
A400




MACKEY MITCHELL
ARCHITECTS


900 Spruce Street, Suite 500
St. Louis, Missouri 63102
p (314) 421 1815
f (314) 421 5206

NO.	DATE	REVIS
2	2-20-13	ASI-1

MMA JOB NO: 12010
STATUS: Construction Documents

A405

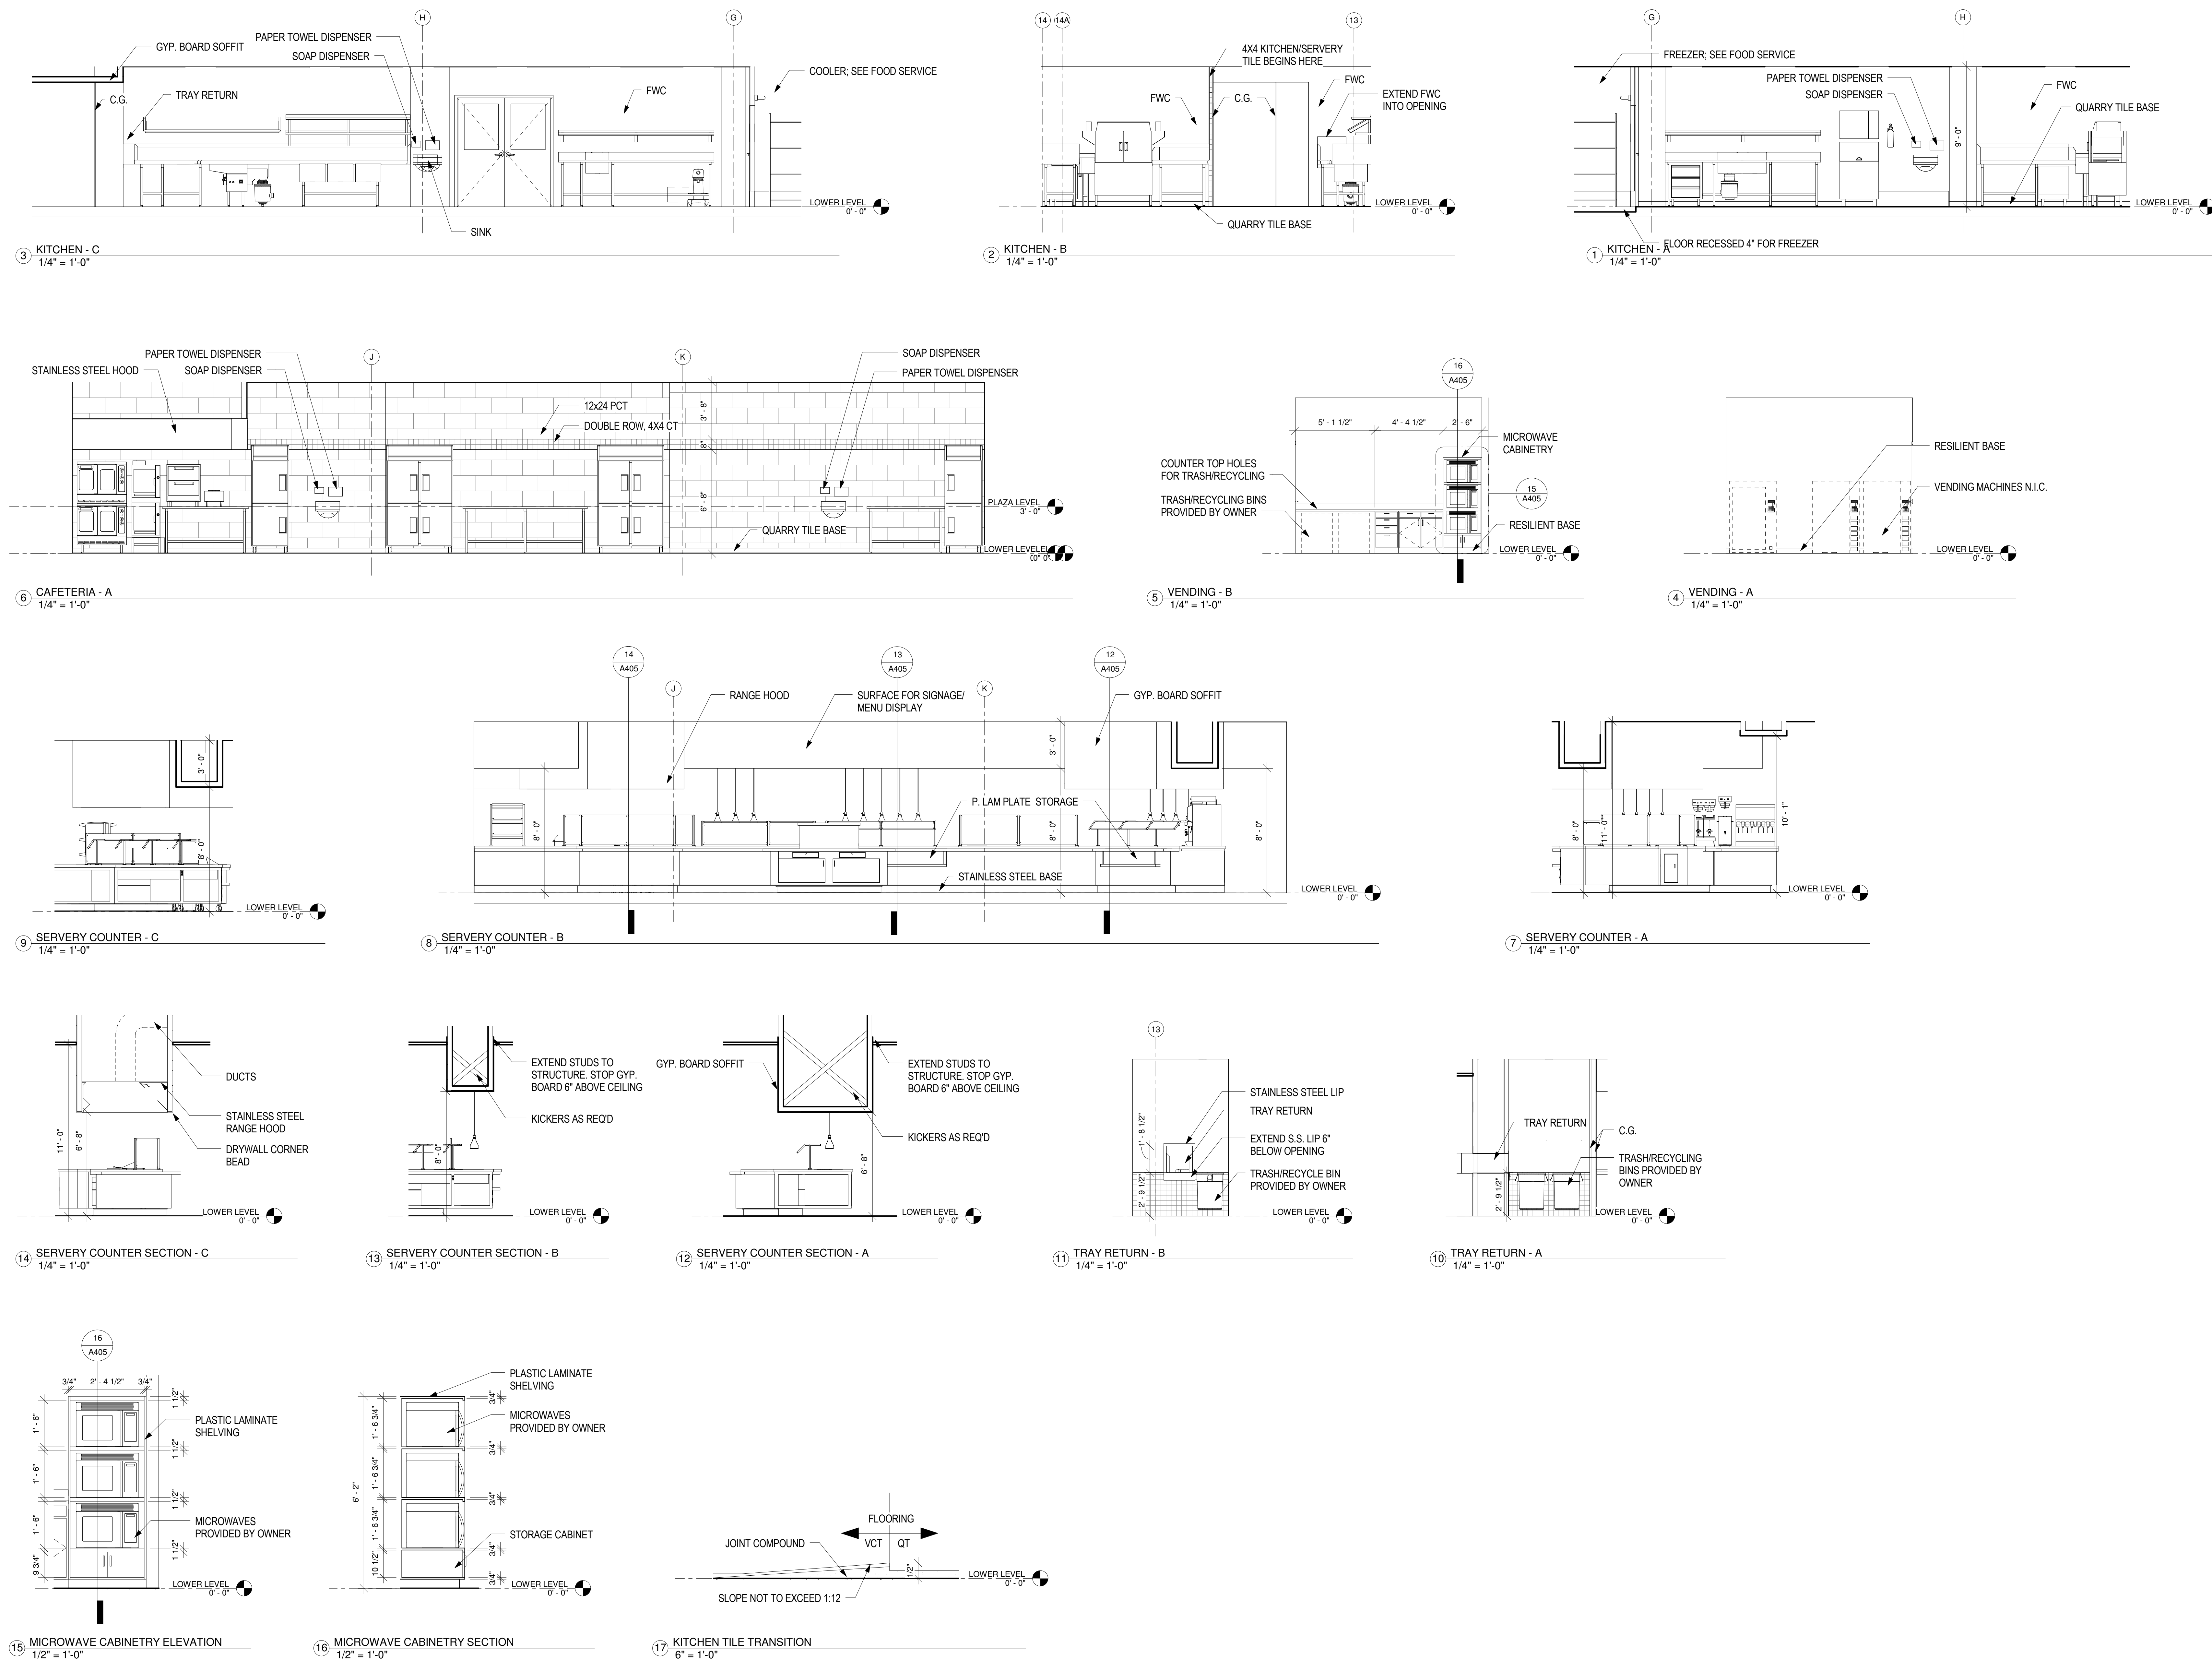

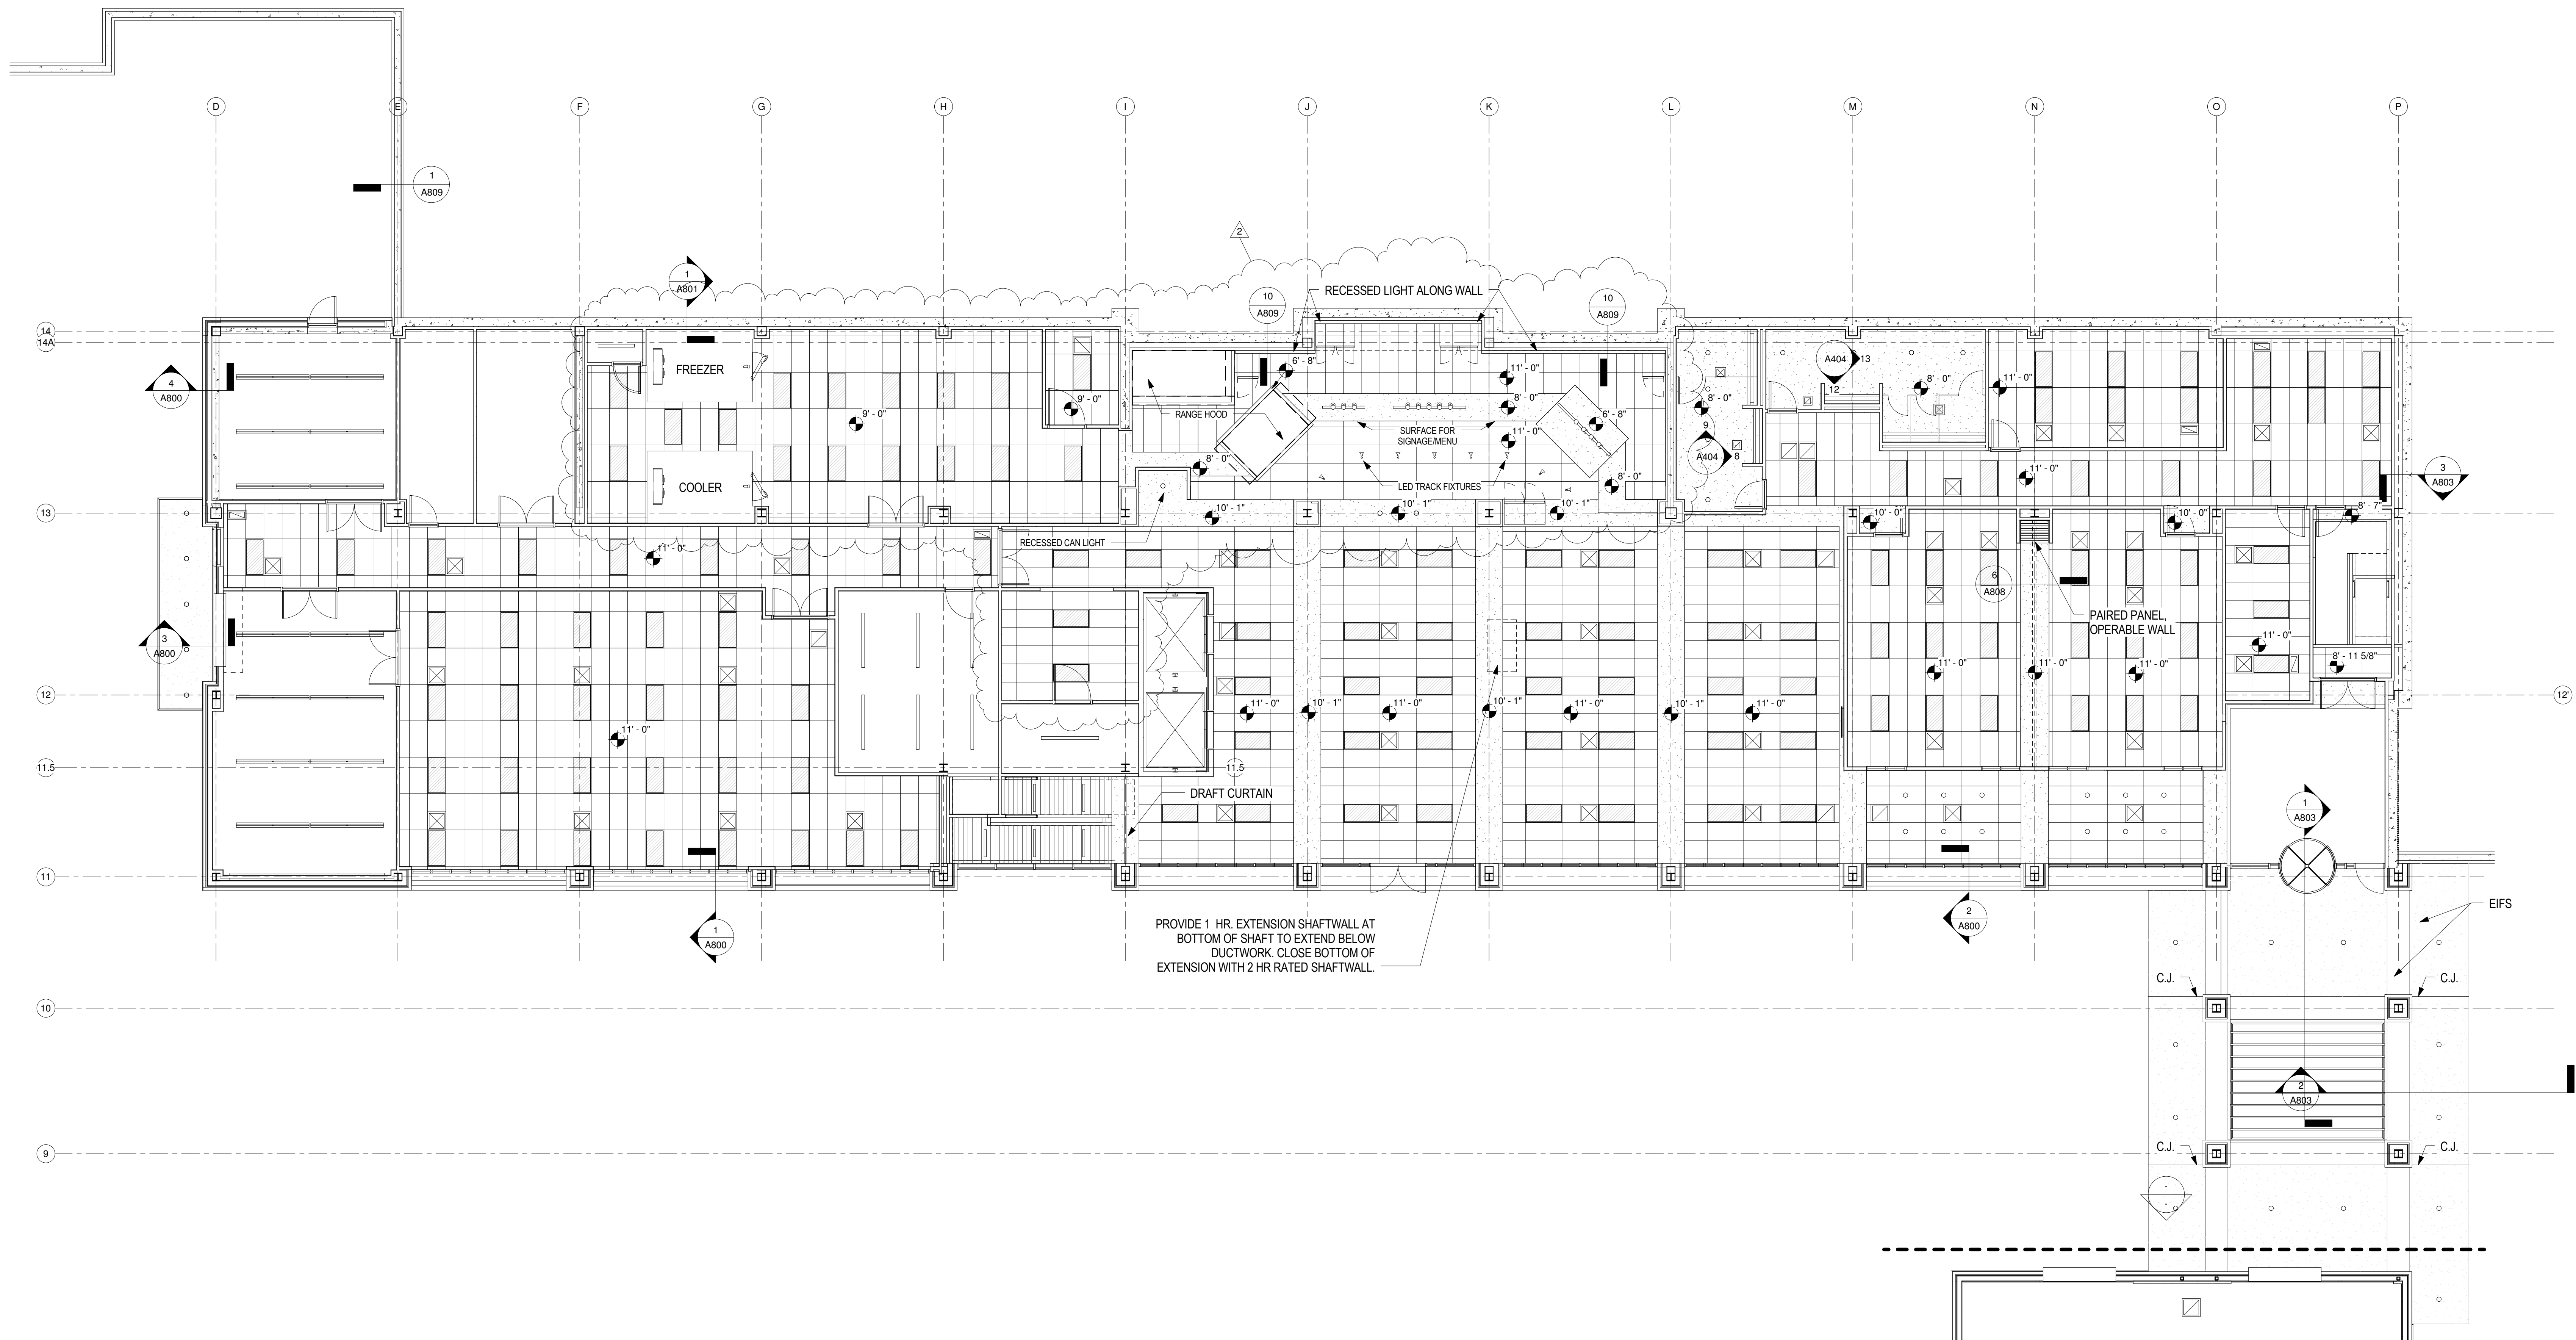

LOWER LEVEL REFLECTED CEILING
PLAN
1/8" = 1'-0"



Construction Manager:
RJM General Contractors
315 Enterprise Street
Longview, TX 75604
P: (903) 759-1655

Landscape Architect:
David C. Scarborough
Landscape
8238 Baylor Drive
Tyler, TX 75703
P: (903) 961-5559

Electrical/Plumbing Engineer:
Allegiant Engineering
1205 South Bennett
Tyler, TX 75701
P: (903) 597-3441

Mechanical Engineer:
Jarrell Mech. Contractors
4208 Rider Trail North
Earth City, MO 63045
P: (314) 291-0100

Structural Engineer:
Holland Engineering
P.O. Box 2428
Lindale, TX 75771
P: (903) 882-4503

Soil Engineer:
C.T. Brannon Corp.
1321 S. Broadway
P.O. Box 7487
Tyler, TX 75771
P: (903) 597-2122

**MACKEY MITCHELL
ARCHITECTS**
900 Spruce Street, Suite 500
St. Louis, Missouri 63102
p (314) 421-1815
f (314) 421-5206

**Centene Tyler Texas
Claims Operations Center**
3259 East Campbell Parkway
Tyler, TX 75701


NO.	DATE	REVISION
2	2-20-13	ASI-1

MMA JOB NO: 12010
STATUS: Construction Documents
DATE: 12-10-12

LOWER LEVEL
REFLECTED CEILING
PLAN

SHEET NUMBER:

A600

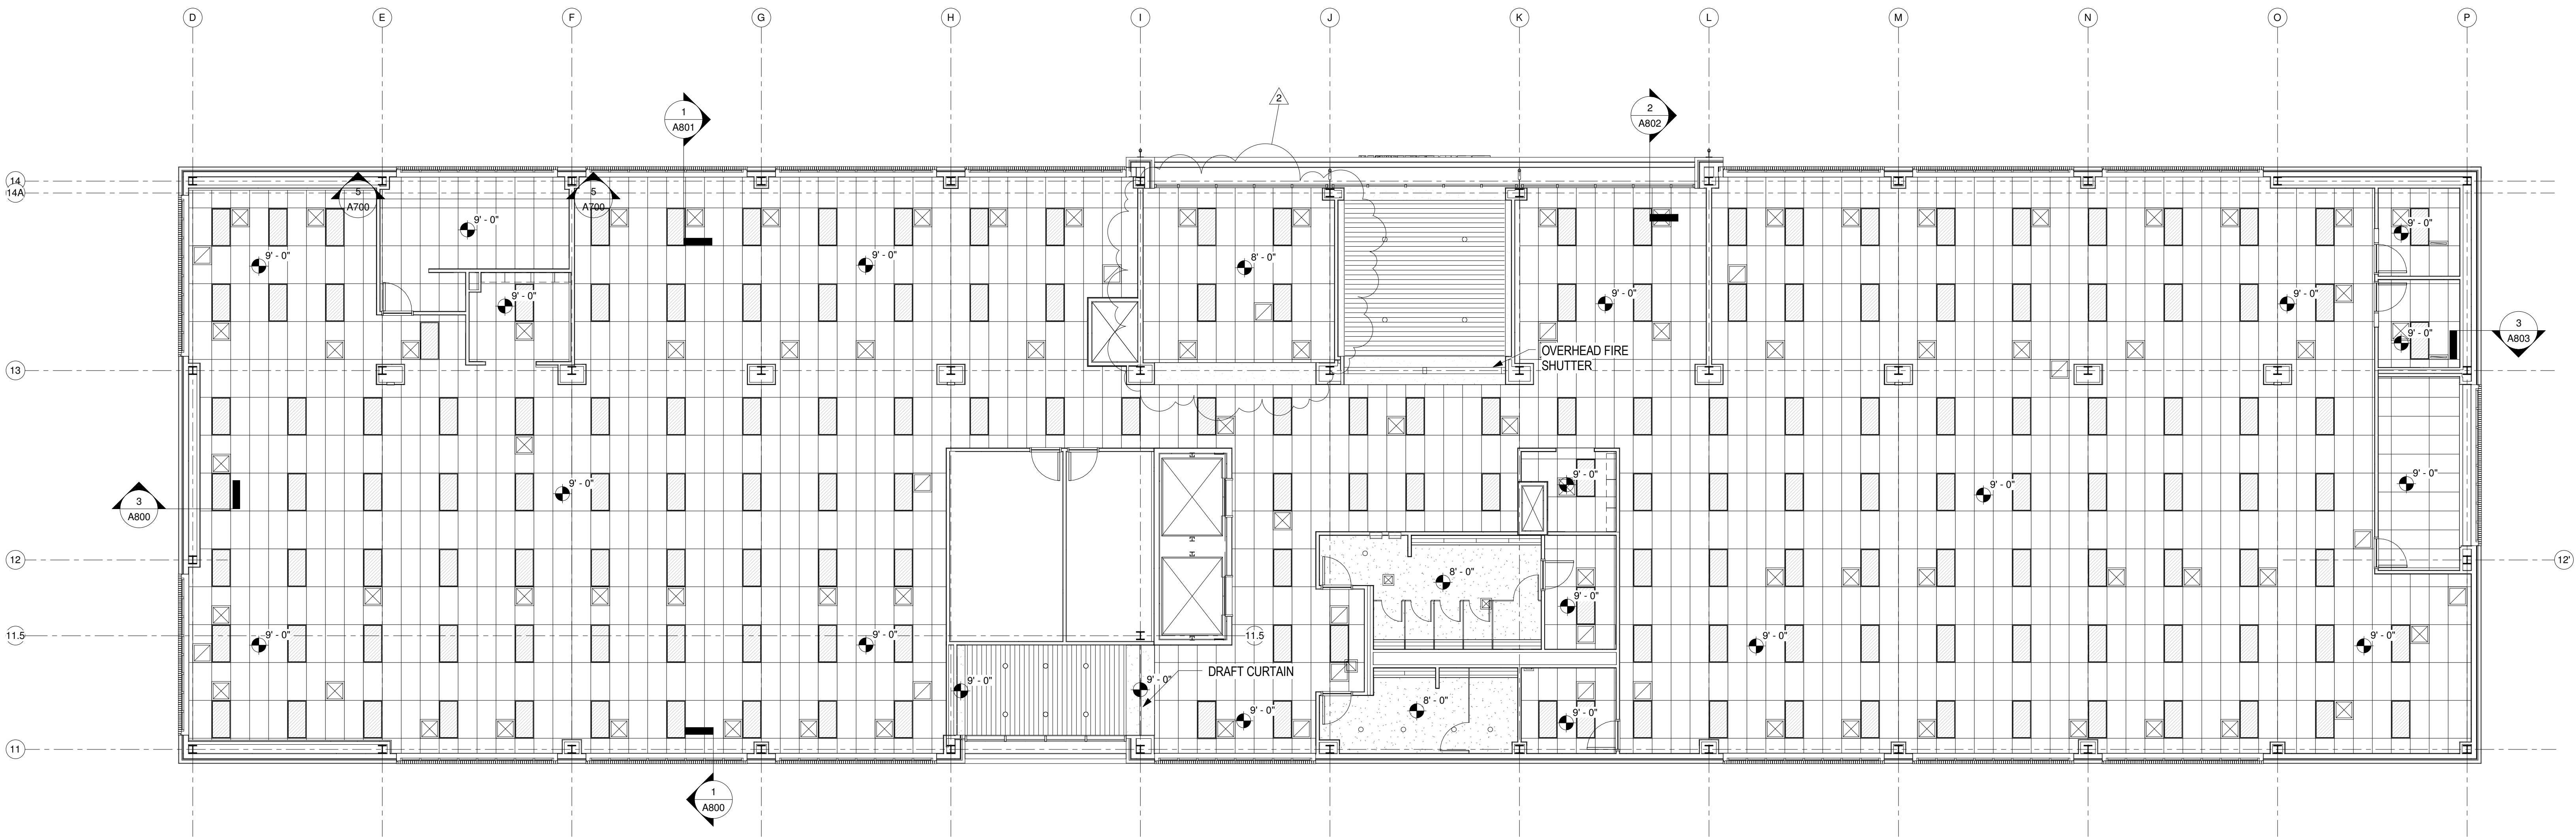

SECOND FLOOR REFLECTED CEILING
PLAN
1/8" = 1'-0"



Construction Manager:
RJM General Contractors
315 Enterprise Street
Longview, TX 75604
P: (903) 759-1655

Landscape Architect:
David C. Scarborough
Landscape
8238 Baylor Drive
Tyler, TX 75703
P: (903) 961-5559

Electrical/Plumbing Engineer:
Allegiant Engineering
1205 South Bennett
Tyler, TX 75701
P: (903) 597-3441

Mechanical Engineer:
Jarrell Mech. Contractors
4208 Rider Trail North
Earth City, MO 63045
P: (614) 291-0100

Structural Engineer:
Holland Engineering
P.O. Box 2428
Lindale, TX 75771
P: (903) 882-4503

Civil Engineer:
C.T. Brannon Corp.
1321 S. Broadway
P.O. Box 7487
Tyler, TX 75771
P: (903) 597-2122




**Centene Tyler Texas
Claims Operations Center**
3559 East Campbell Parkway
Tyler, TX 75701


NO.	DATE	REVISION
2	2-20-13	ASI-1

MMA JOB NO: 12010
STATUS: Construction Documents
DATE: 12-10-12
**SECOND FLOOR
REFLECTED CEILING
PLAN**


SHEET NUMBER:
A602

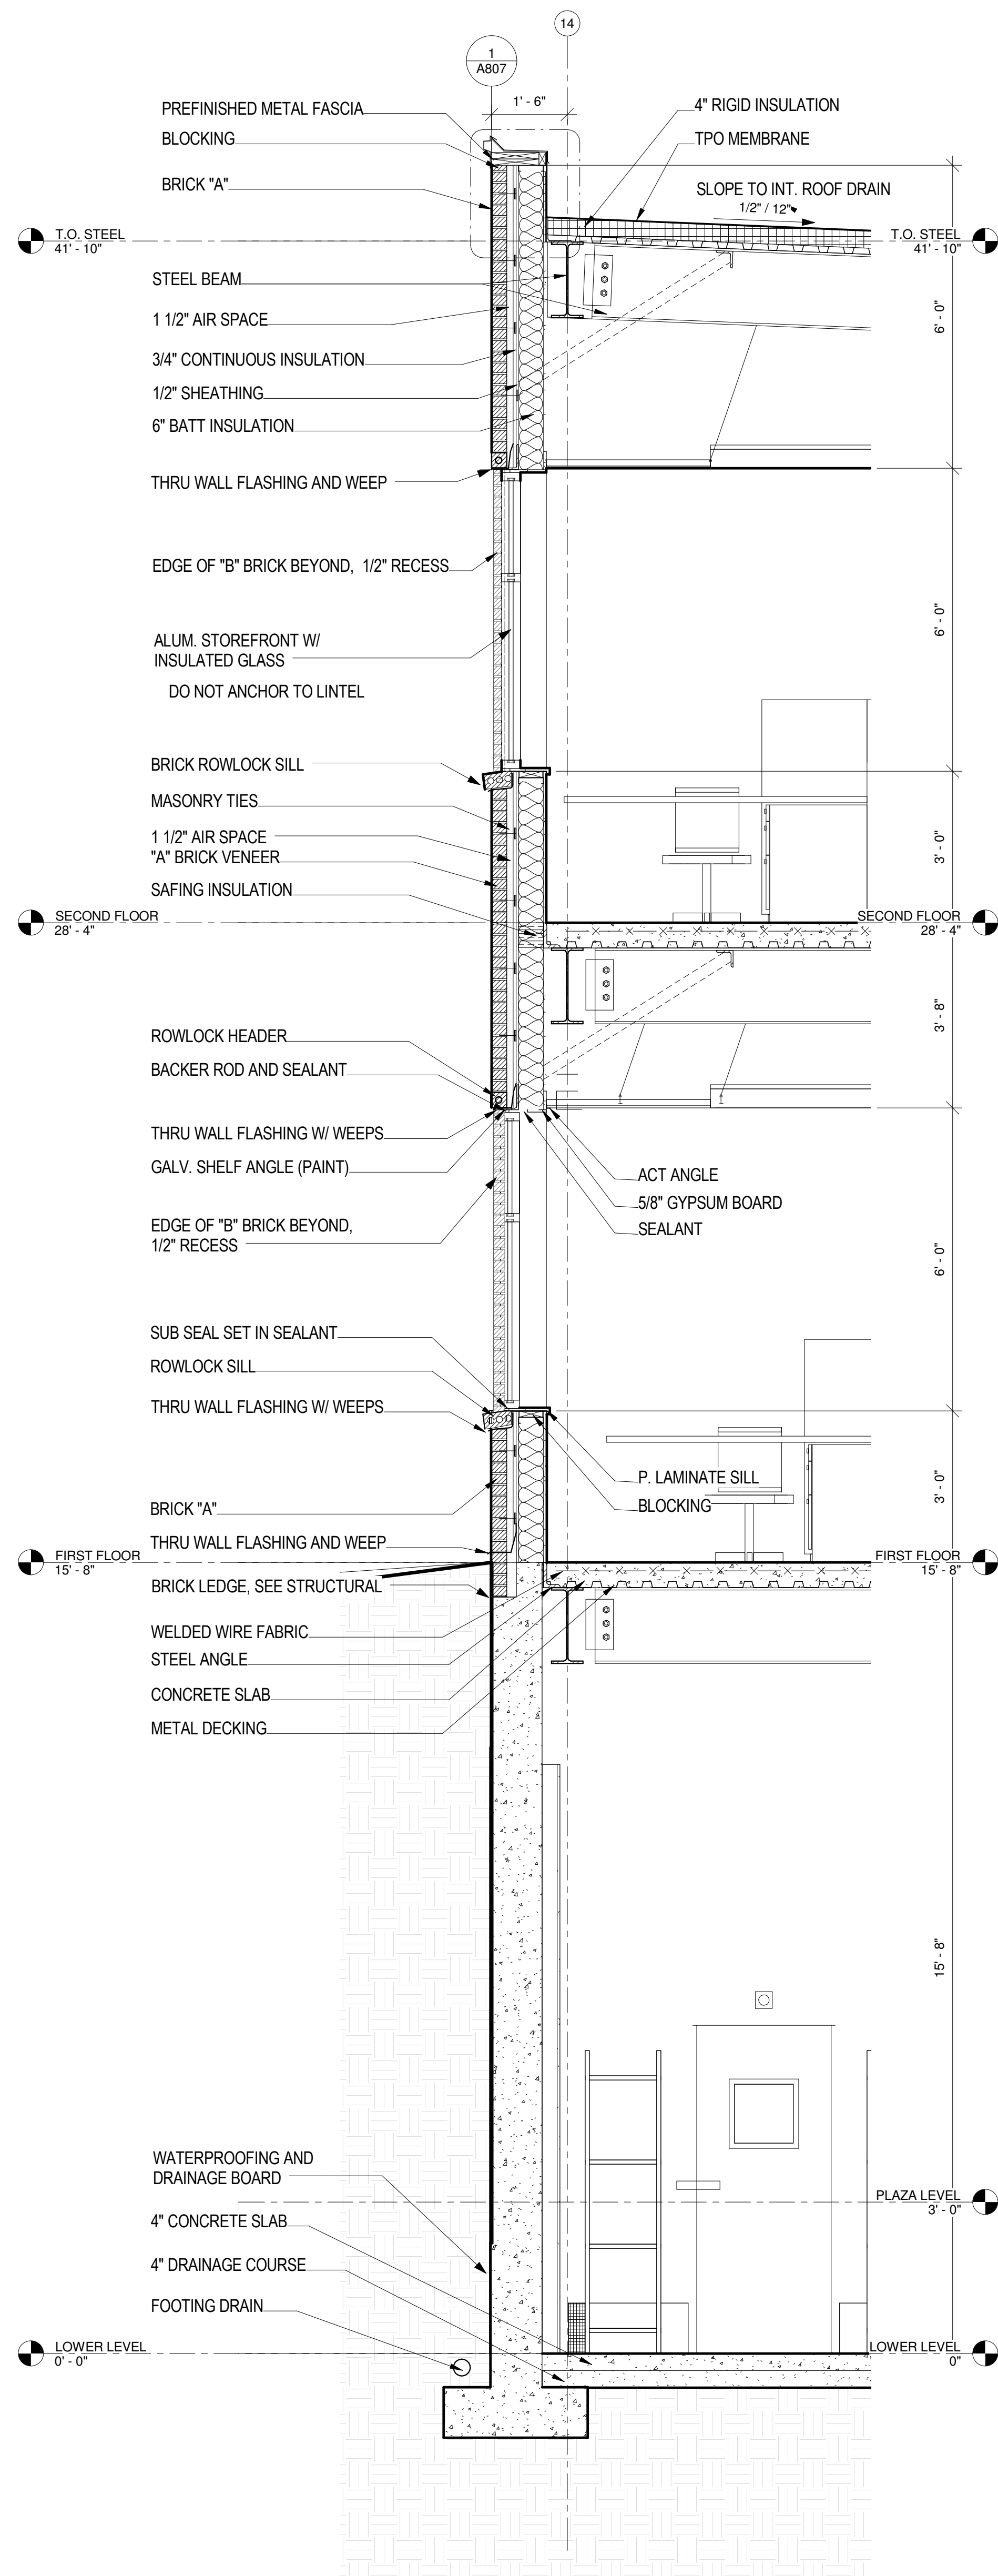

1 WALL SECTION @ NORTH WALL
1/2" = 1'-0"

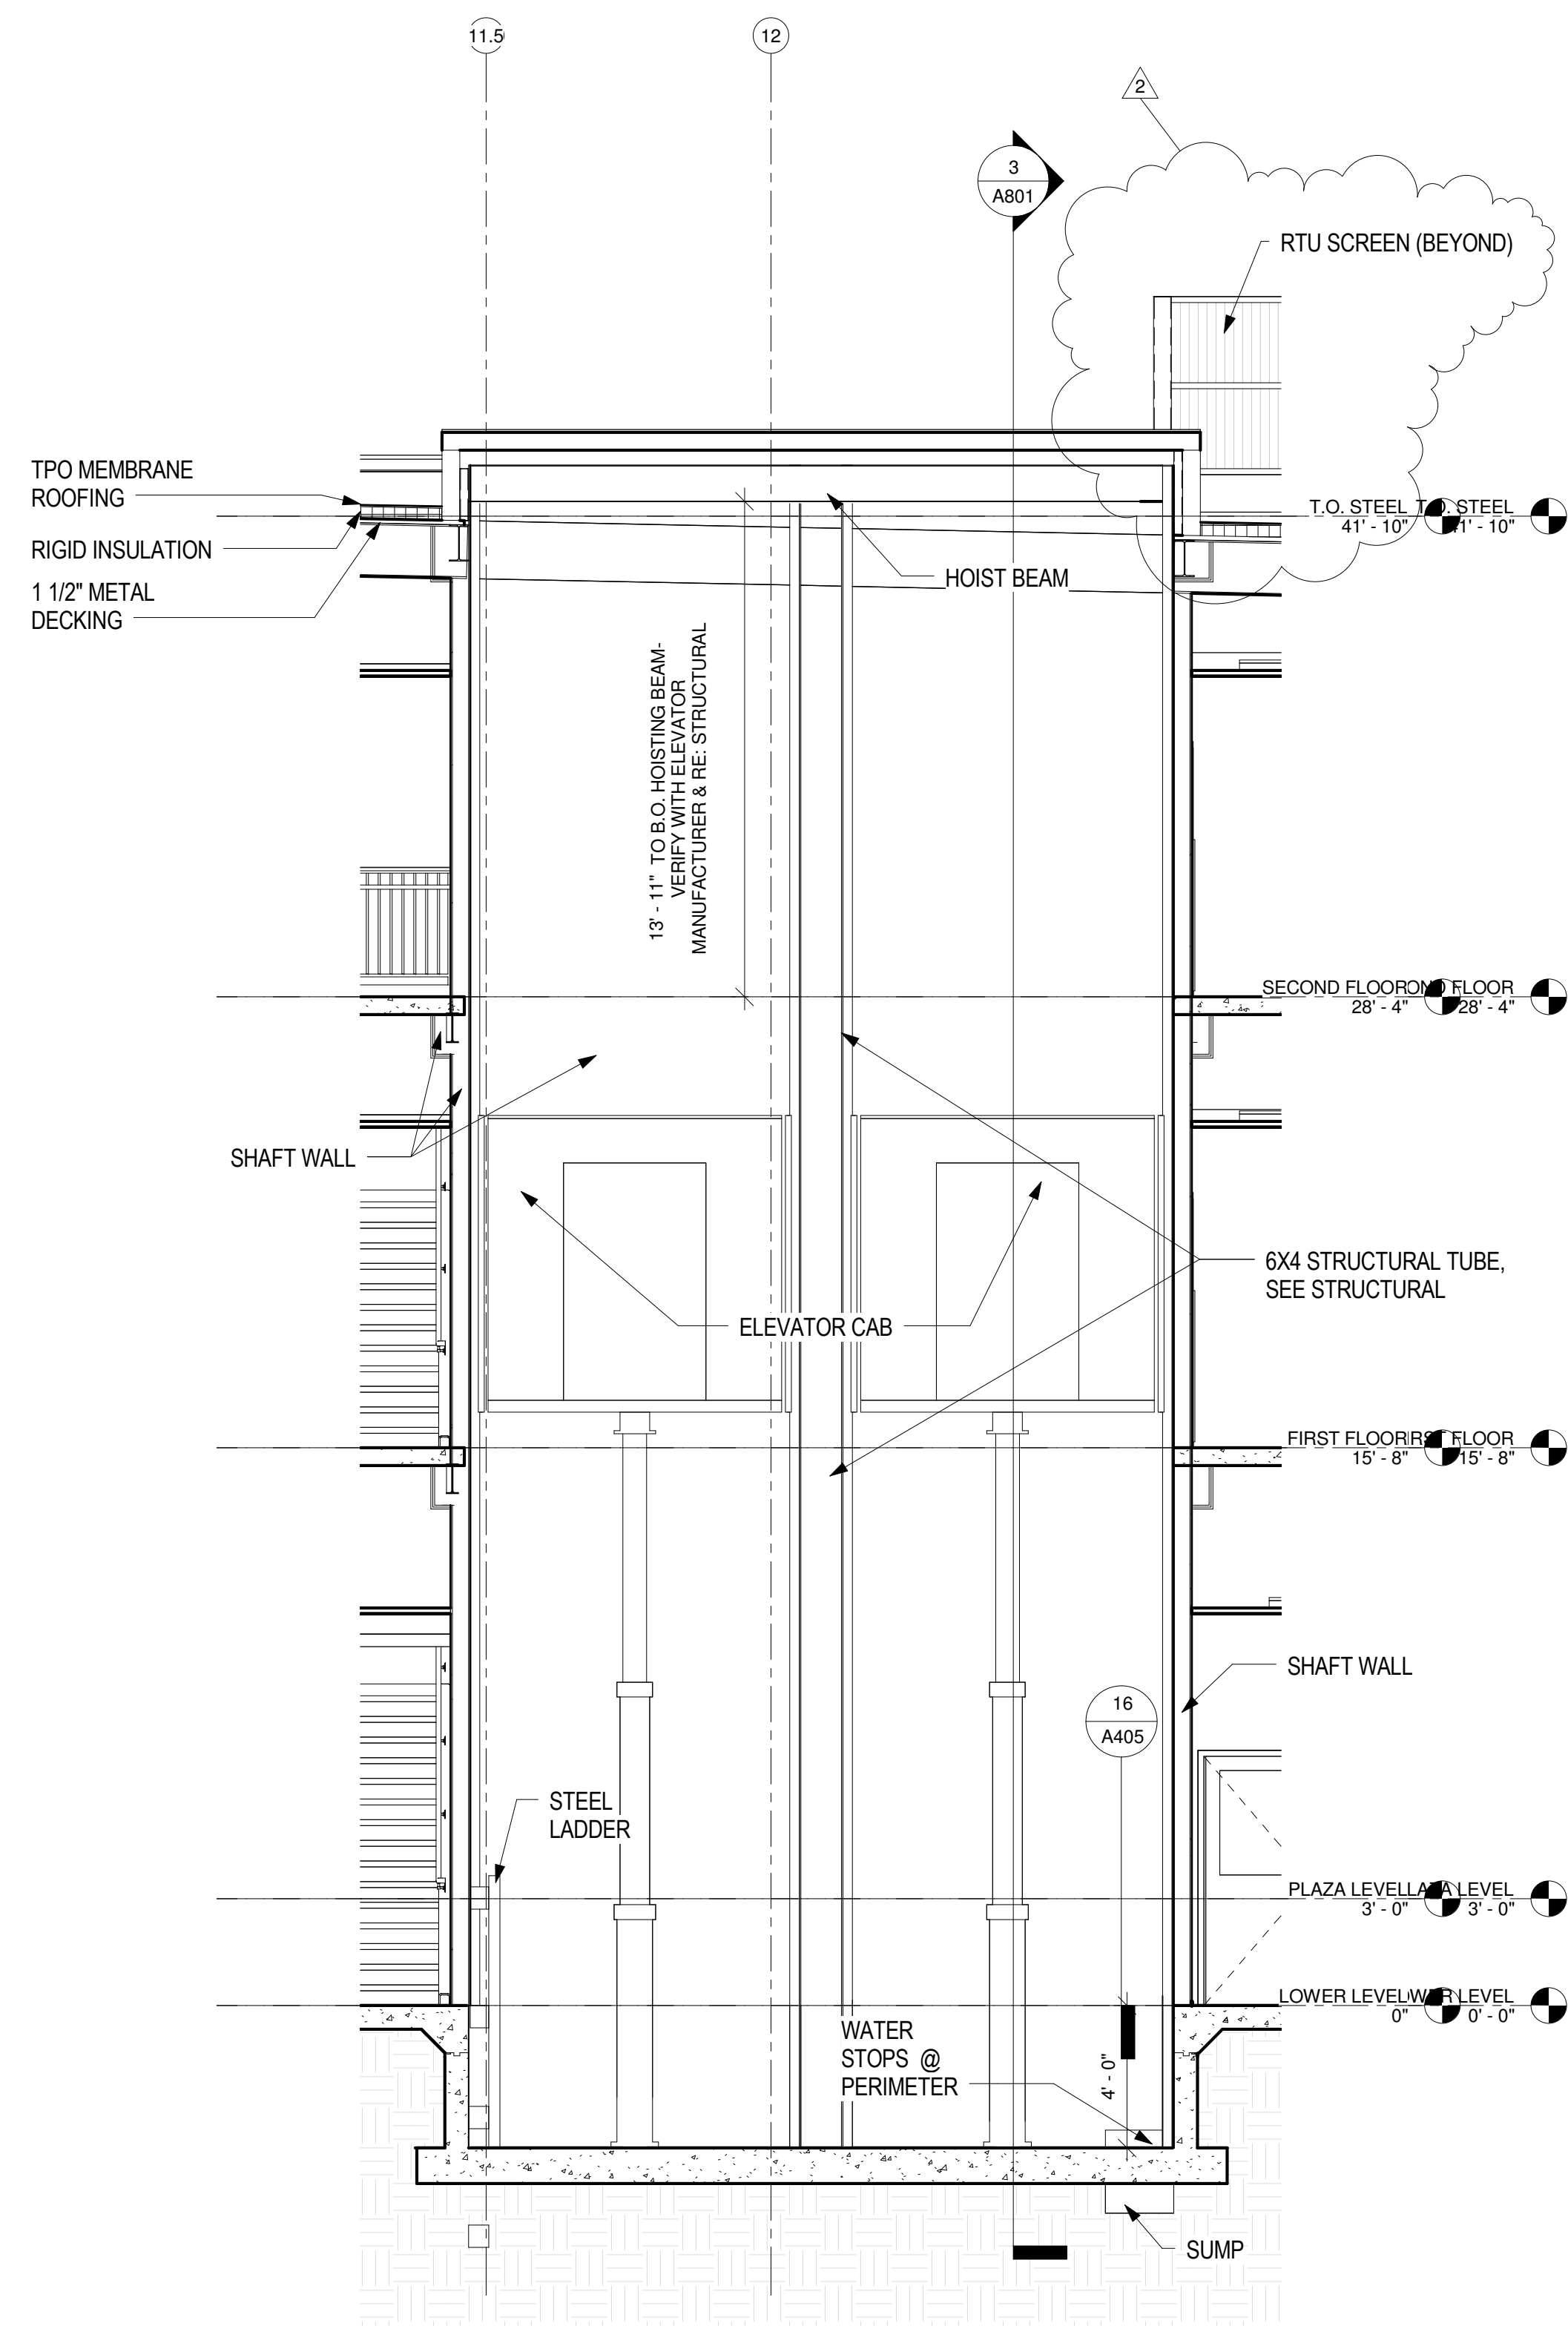



2 ELEVATOR (LONG)
1/4" = 1'-0"

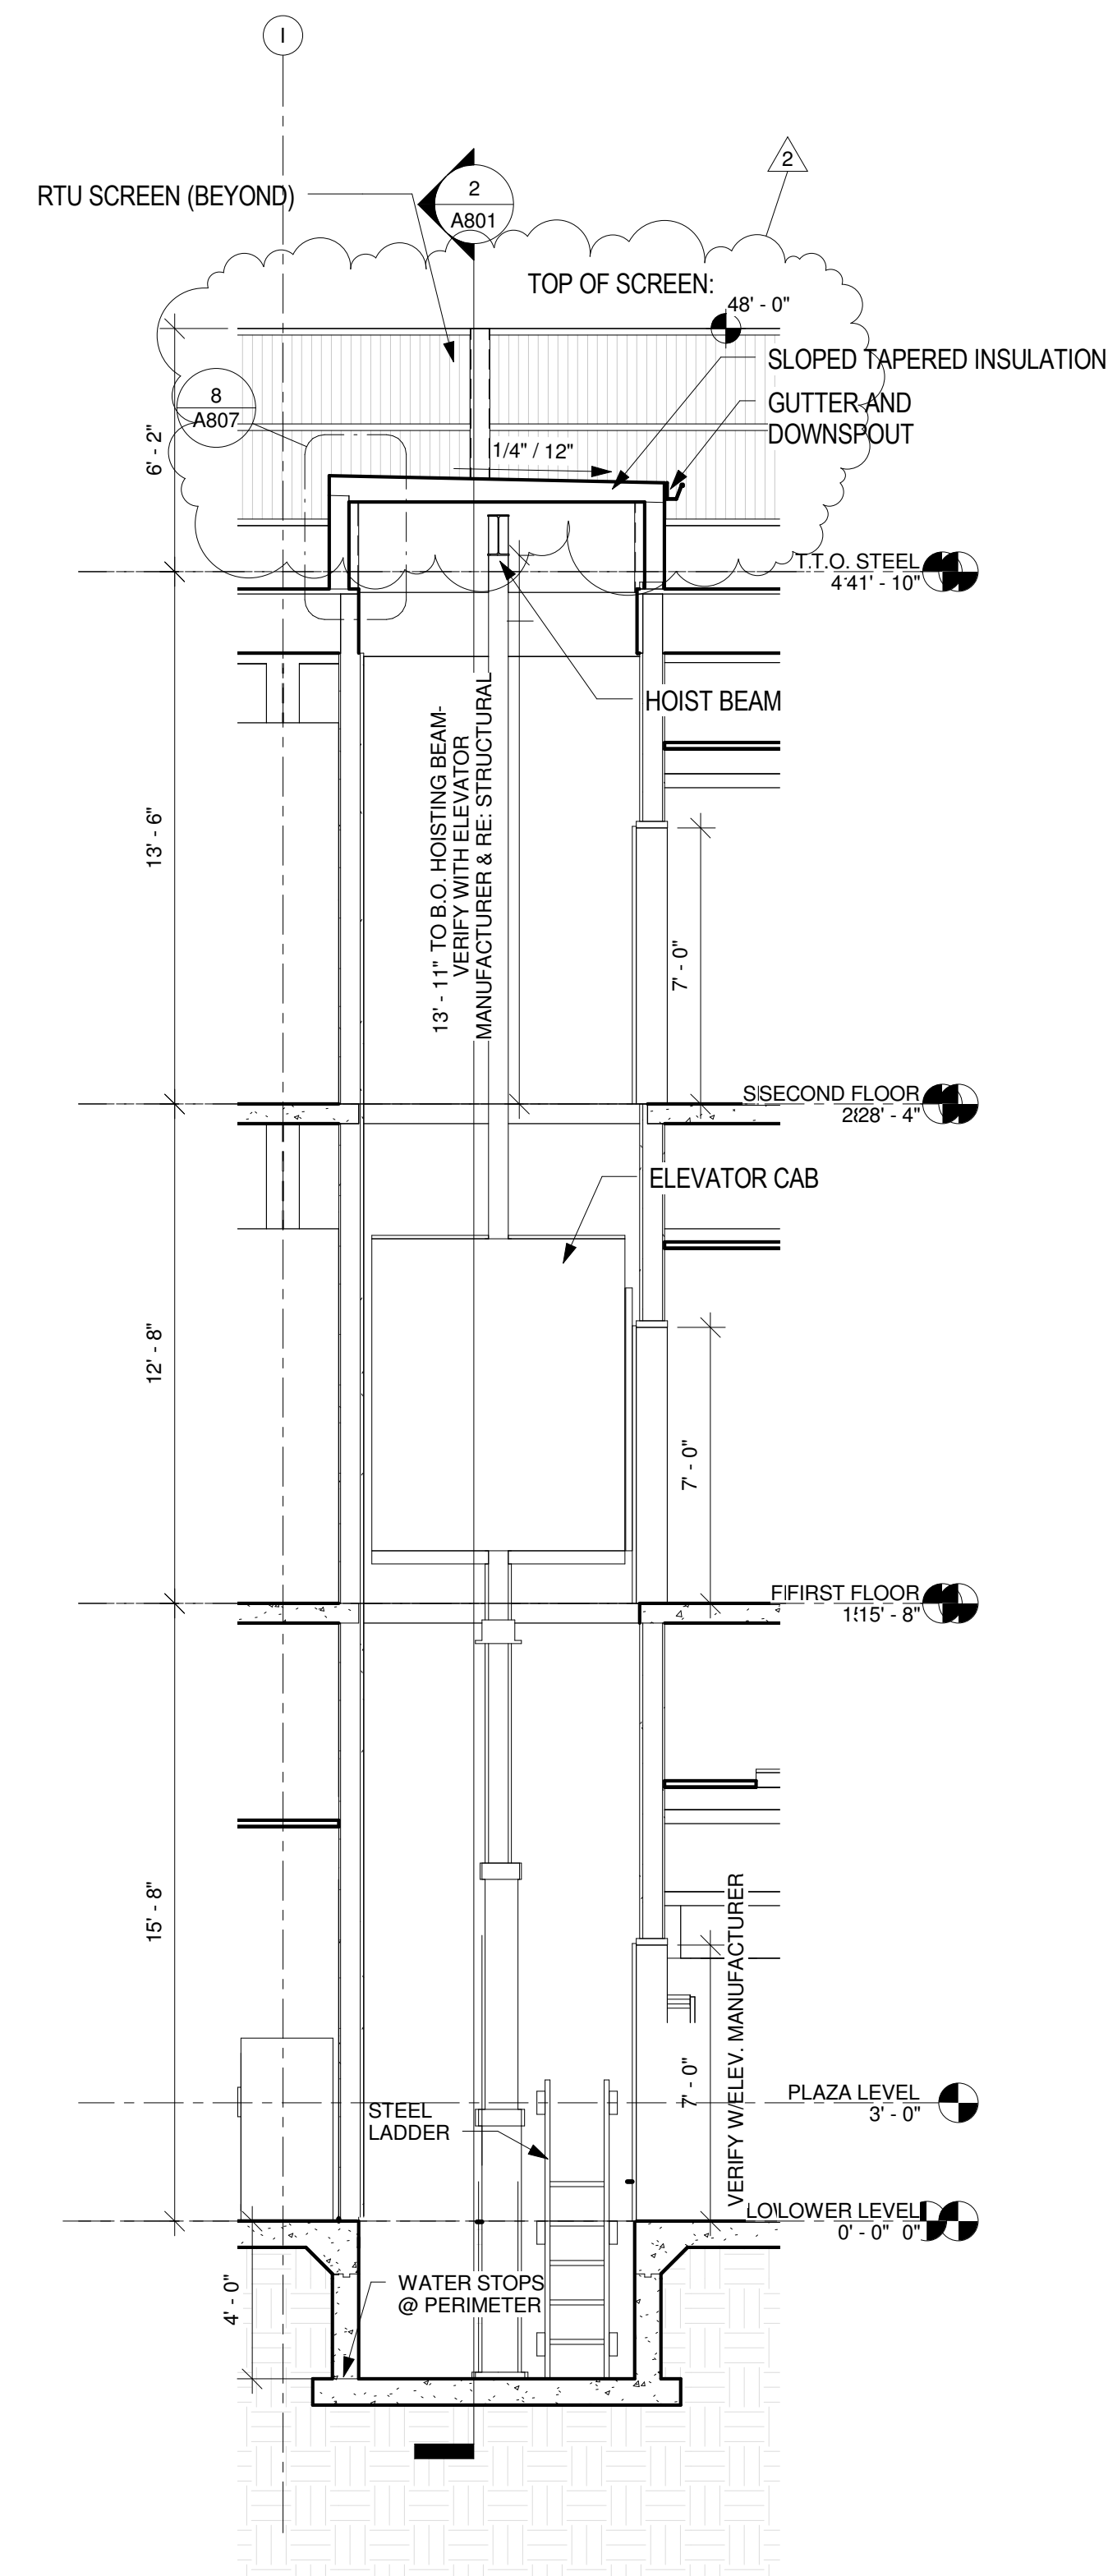

3 ELEVATOR (SHORT)
1/4" = 1'-0"

Construction Manager:	RJM General Contractors 315 Enterprise Street Longview, TX 75604 P: (903) 759-1655
Landscape Architect:	David C. Scarborough Landscape 8238 Baylor Drive Tyler, TX 75703 P: (903) 961-5559
Electrical/Plumbing Engineer:	Allegiant Engineering 1205 South Bennett Tyler, TX 75701 P: (903) 597-3441
Mechanical Engineer:	Jarrell Mech. Contractors 4208 Rider Trail North Earth City, MO 63045 P: (314) 291-0100
Structural Engineer:	Holland Engineering P.O. Box 2428 Lindale, TX 75771 P: (903) 882-4503
Civil Engineer:	C.T. Brannon Corp. 1321 S. Broadway P.O. Box 7487 Tyler, TX 75771 P: (903) 597-2122

NO.	DATE	REVISION
2	2-20-13	ASI-1

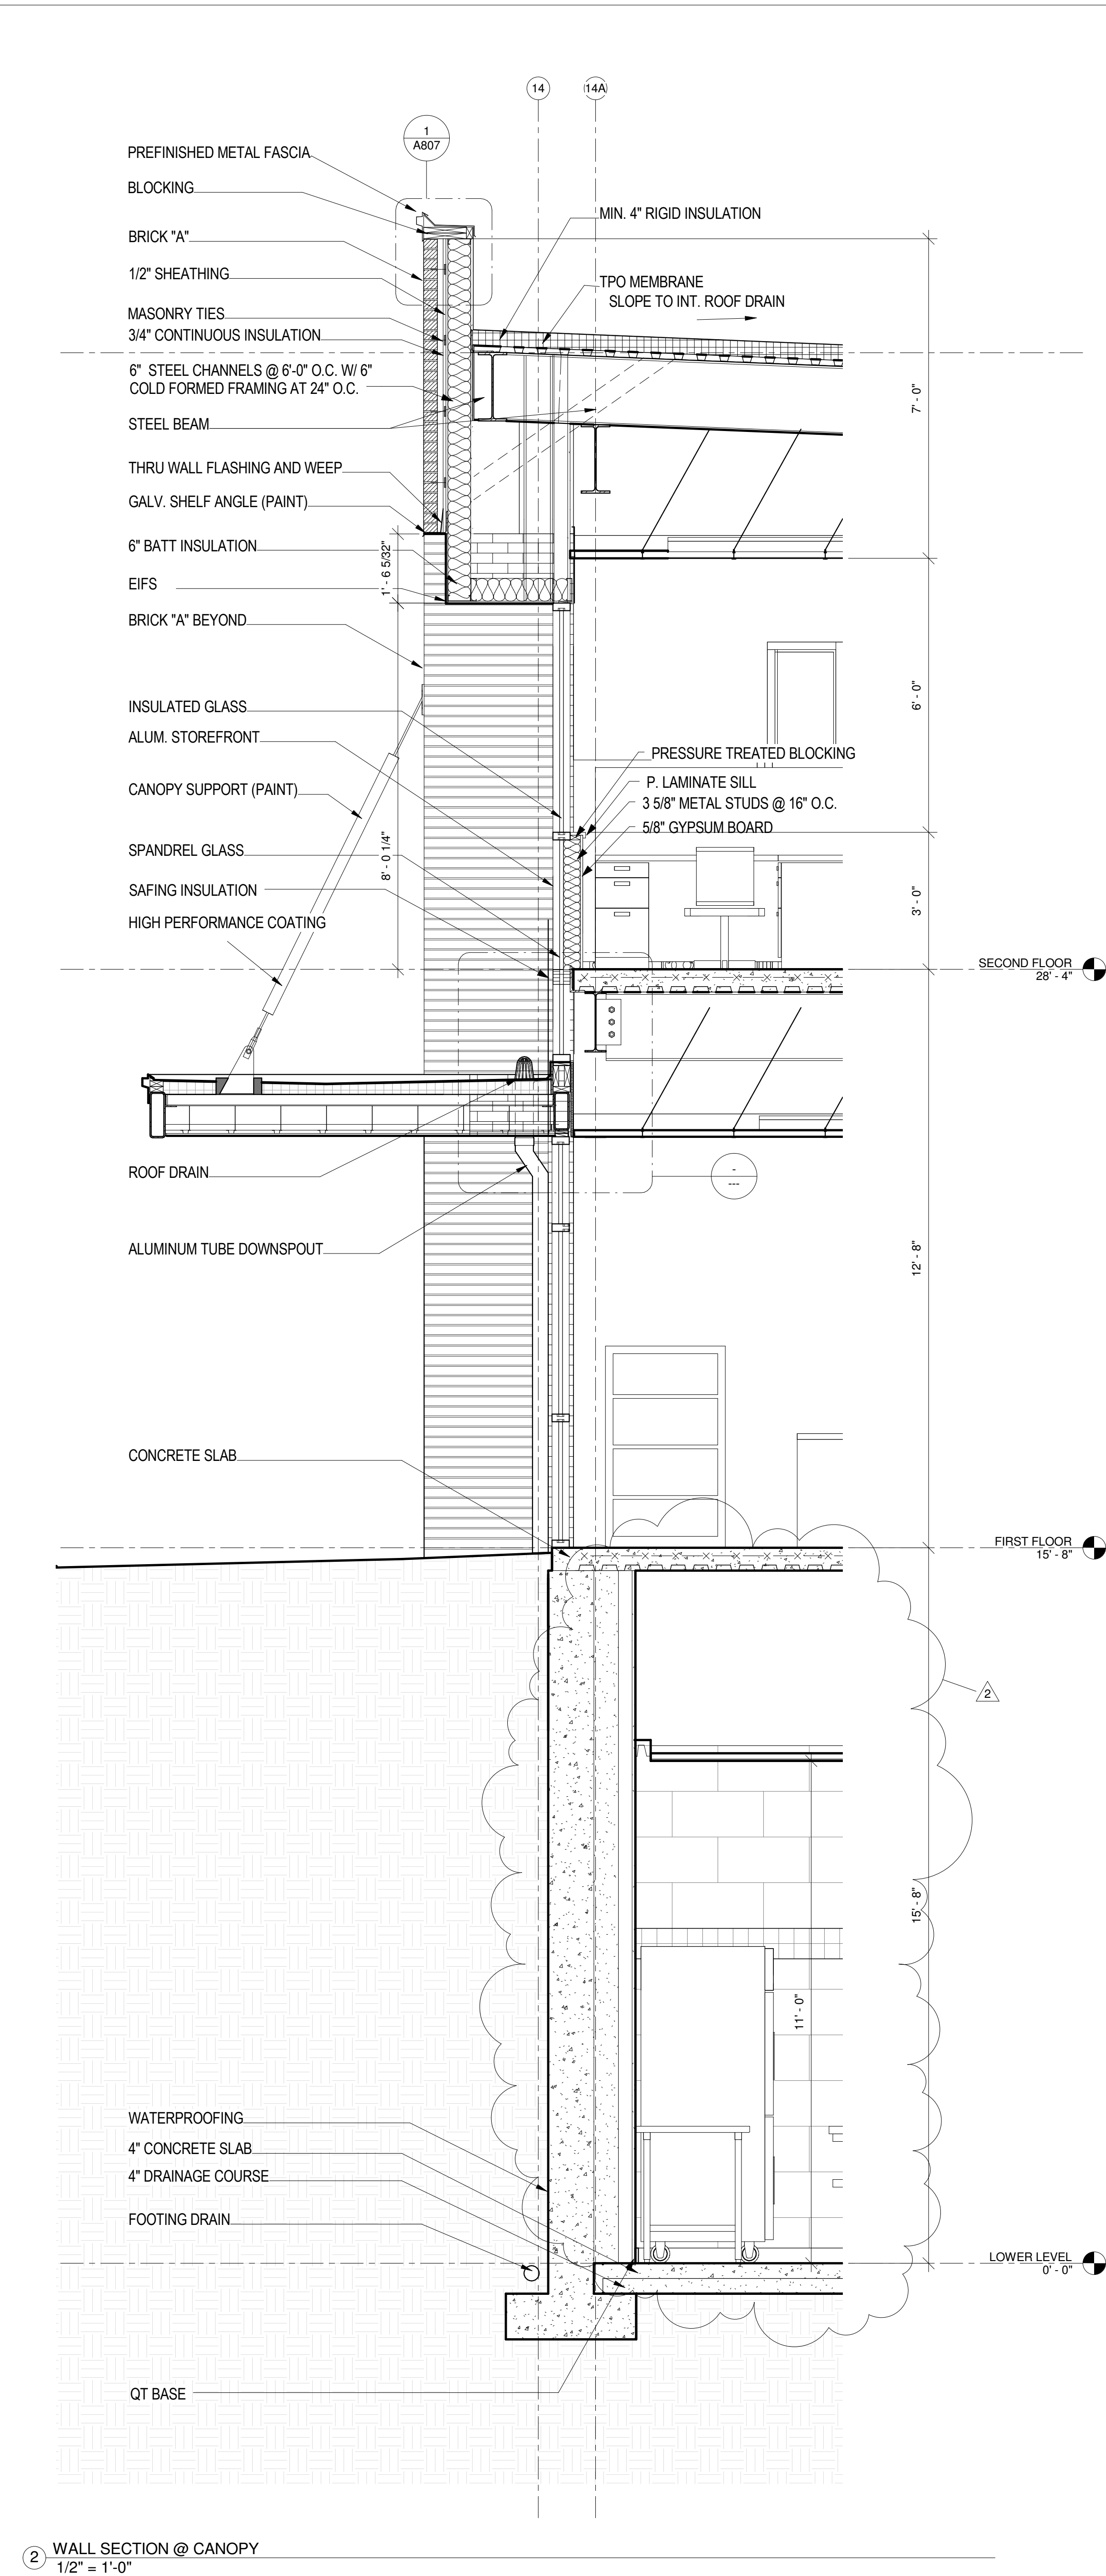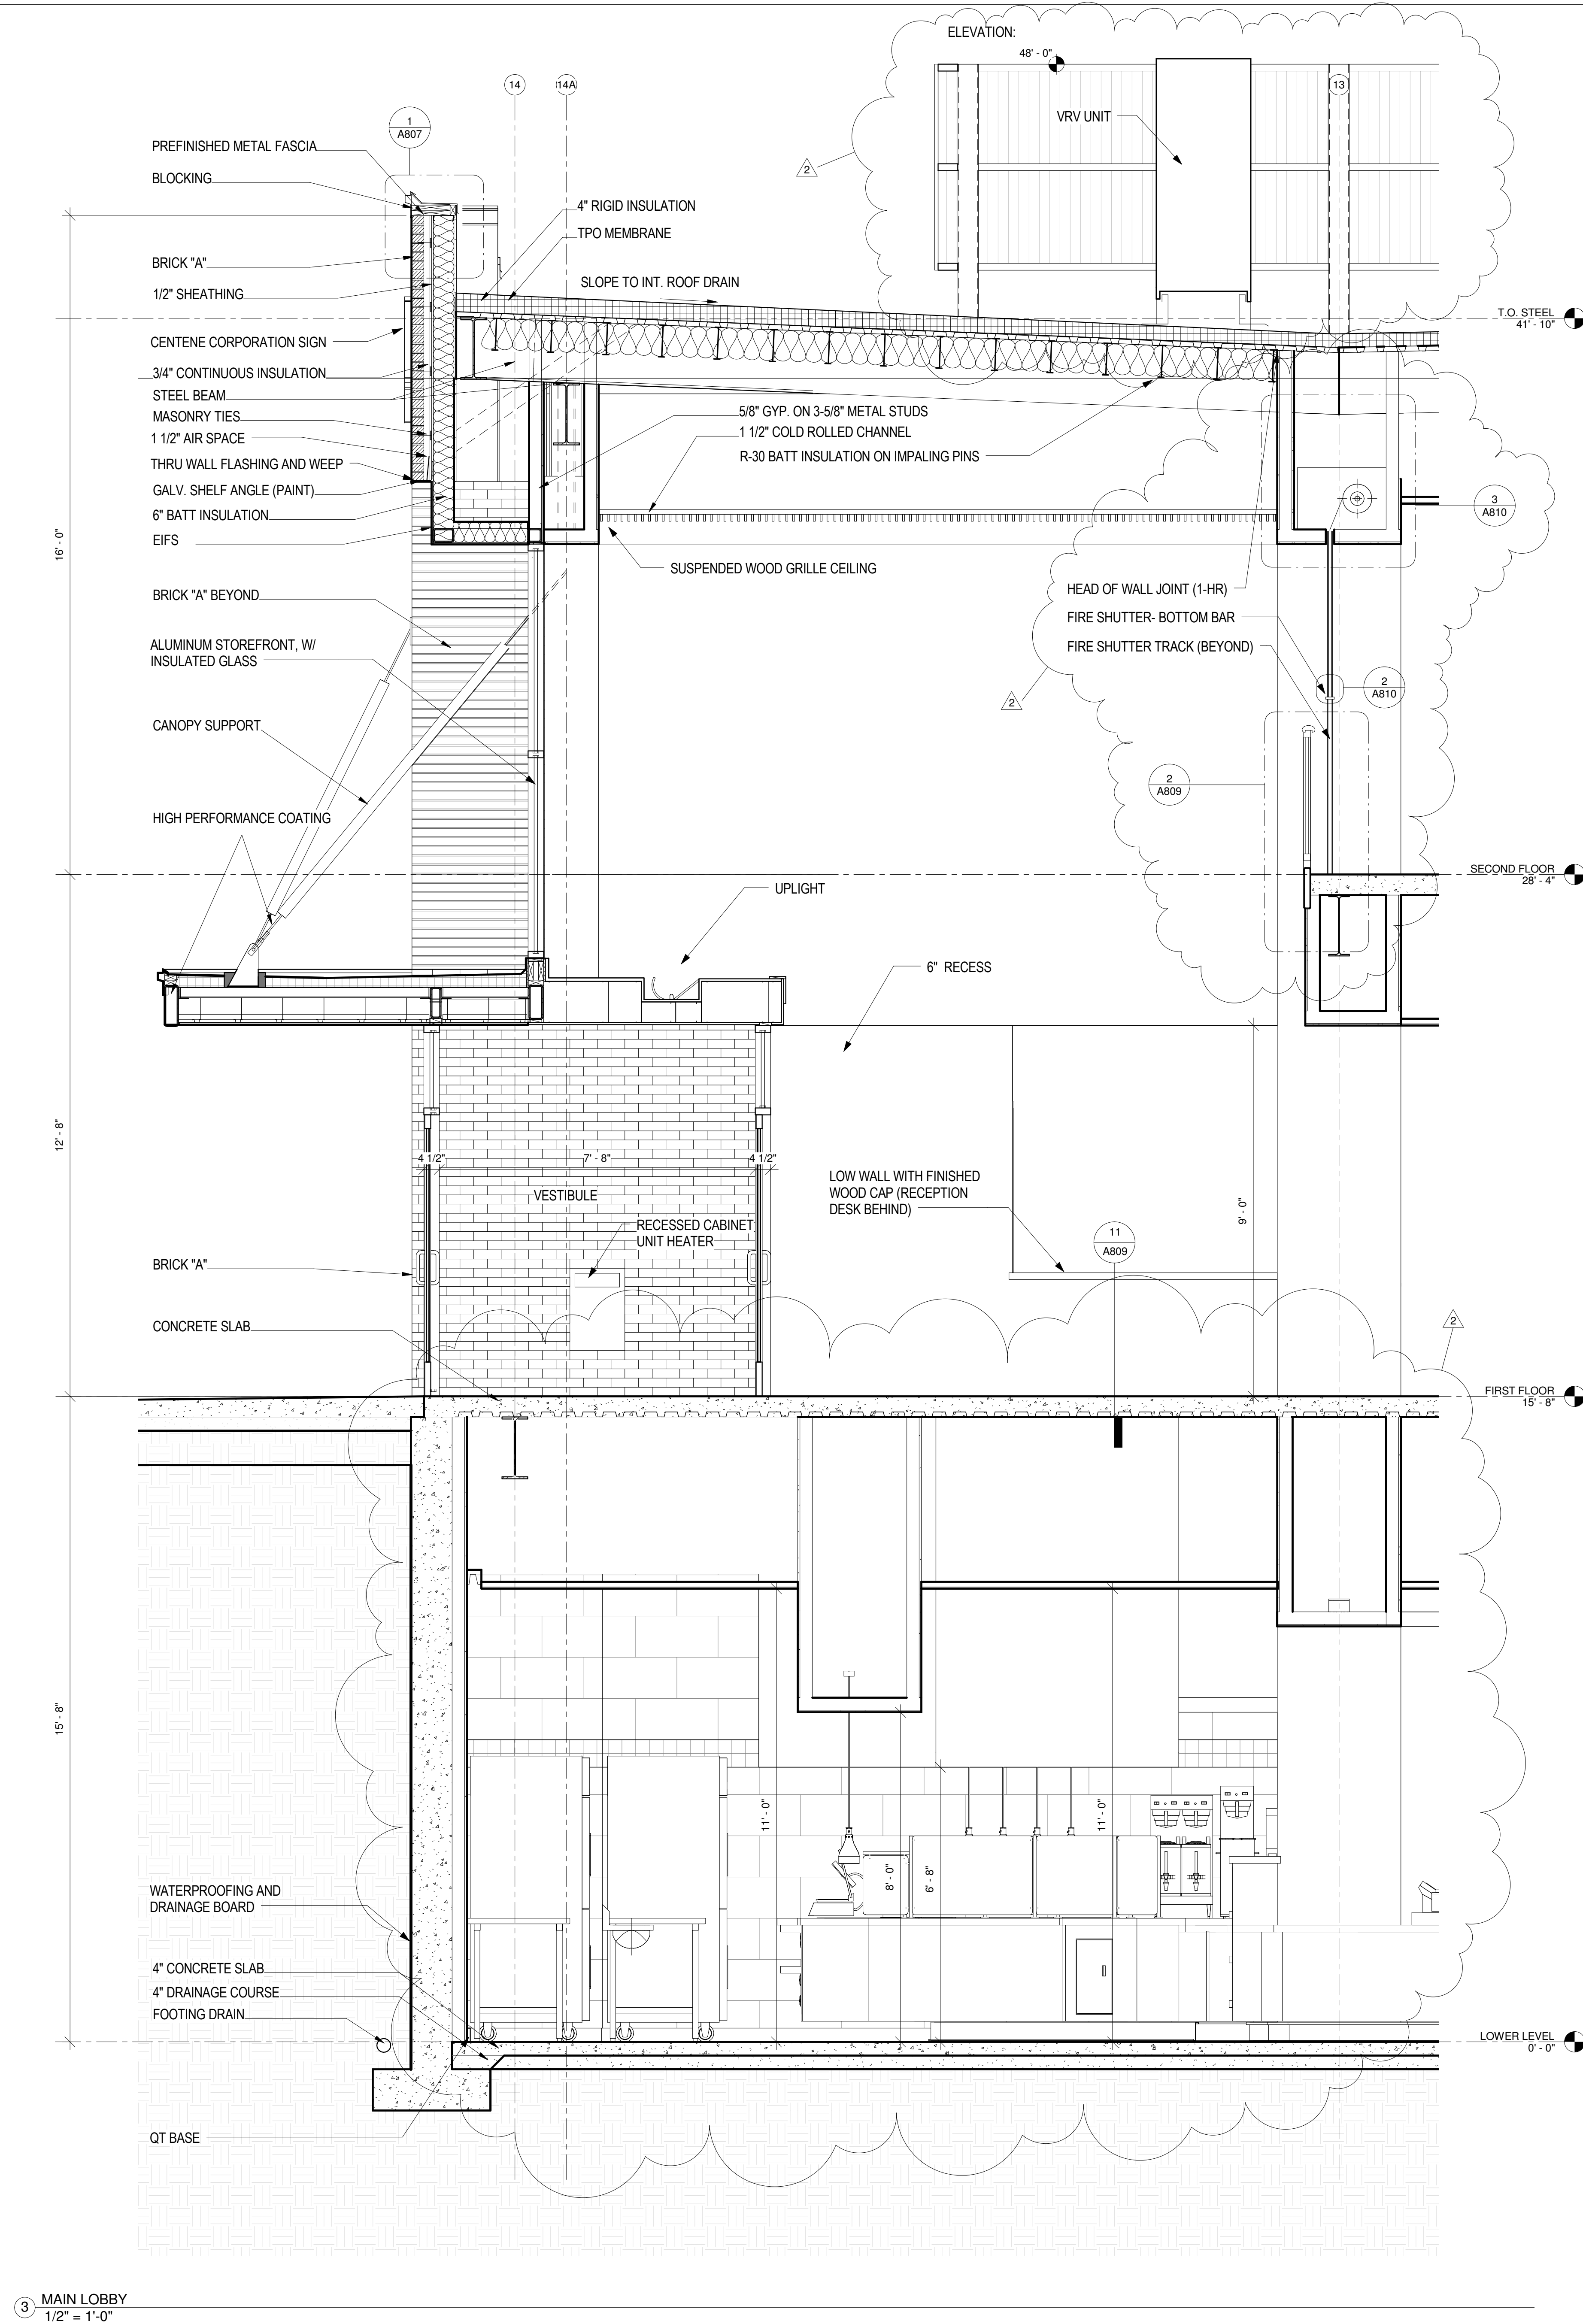

COPYRIGHT © 2012
Mackey Mitchell Architects

Construction Manager:
RJM General Contractors
315 Enterprise Street
Longview, TX 75604
P: (903) 759-1656

Landscape Architect:
David C. Scarborough
Landscape
8238 Baylor Drive
Tyler, TX 75703
P: (903) 961-5559

Electrical/Plumbing Engineer:
Allegiant Engineering
1205 South Bennett
Tyler, TX 75701
P: (903) 597-3441

Mechanical Engineer:
Jarrell Mech. Contractors
4208 Rider Trail North
Earth City, MO 63045
P: (314) 291-0100

Structural Engineer:
Holland Engineering
P.O. Box 2428
Lindale, TX 75771
P: (903) 882-4503

Civil Engineer:
C.T. Brannon Corp.
1321 S. Broadway
P.O. Box 7487
Tyler, TX 75771
P: (903) 597-2122


MACKEY MITCHELL ARCHITECTS
900 Spruce Street, Suite 500
St. Louis, Missouri 63102
p (314) 421 1815
f (314) 421 5206

Centene Tyler Texas Claims Operations Center
3259 East Campbell Parkway
Tyler, TX 75701


NO.	DATE	REVISION
2	2-20-13	ASI-1

MMA JOB NO: 12010
STATUS: Construction Documents
DATE: 12-10-12
OFFICE WALL SECTIONS
SHEET NUMBER:


A802

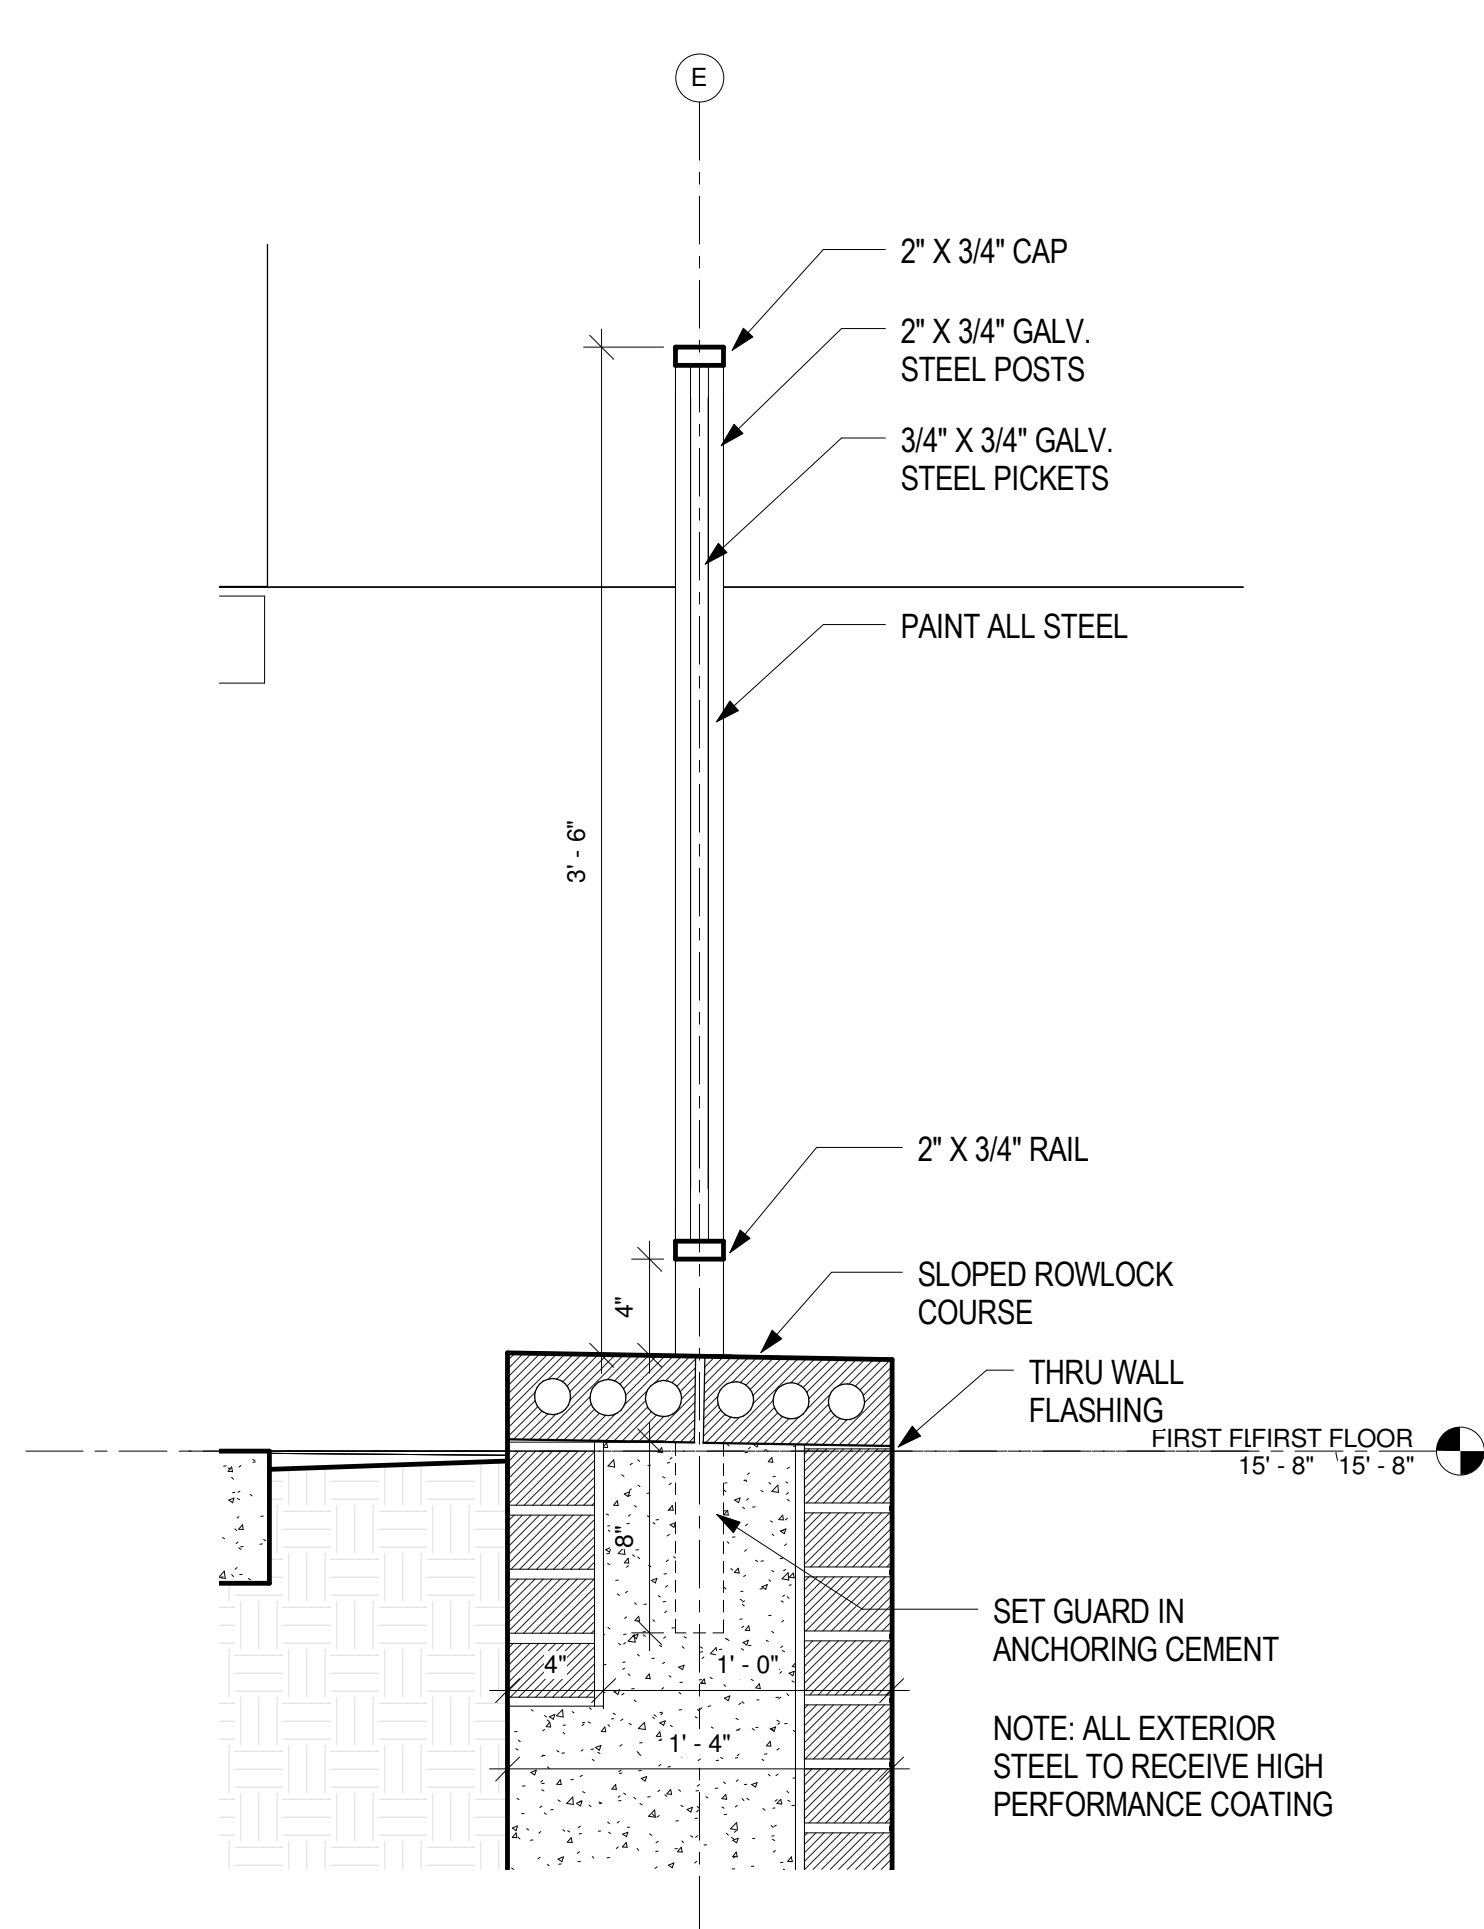


1 GUARDRAIL
1 1/2" = 1'-0"

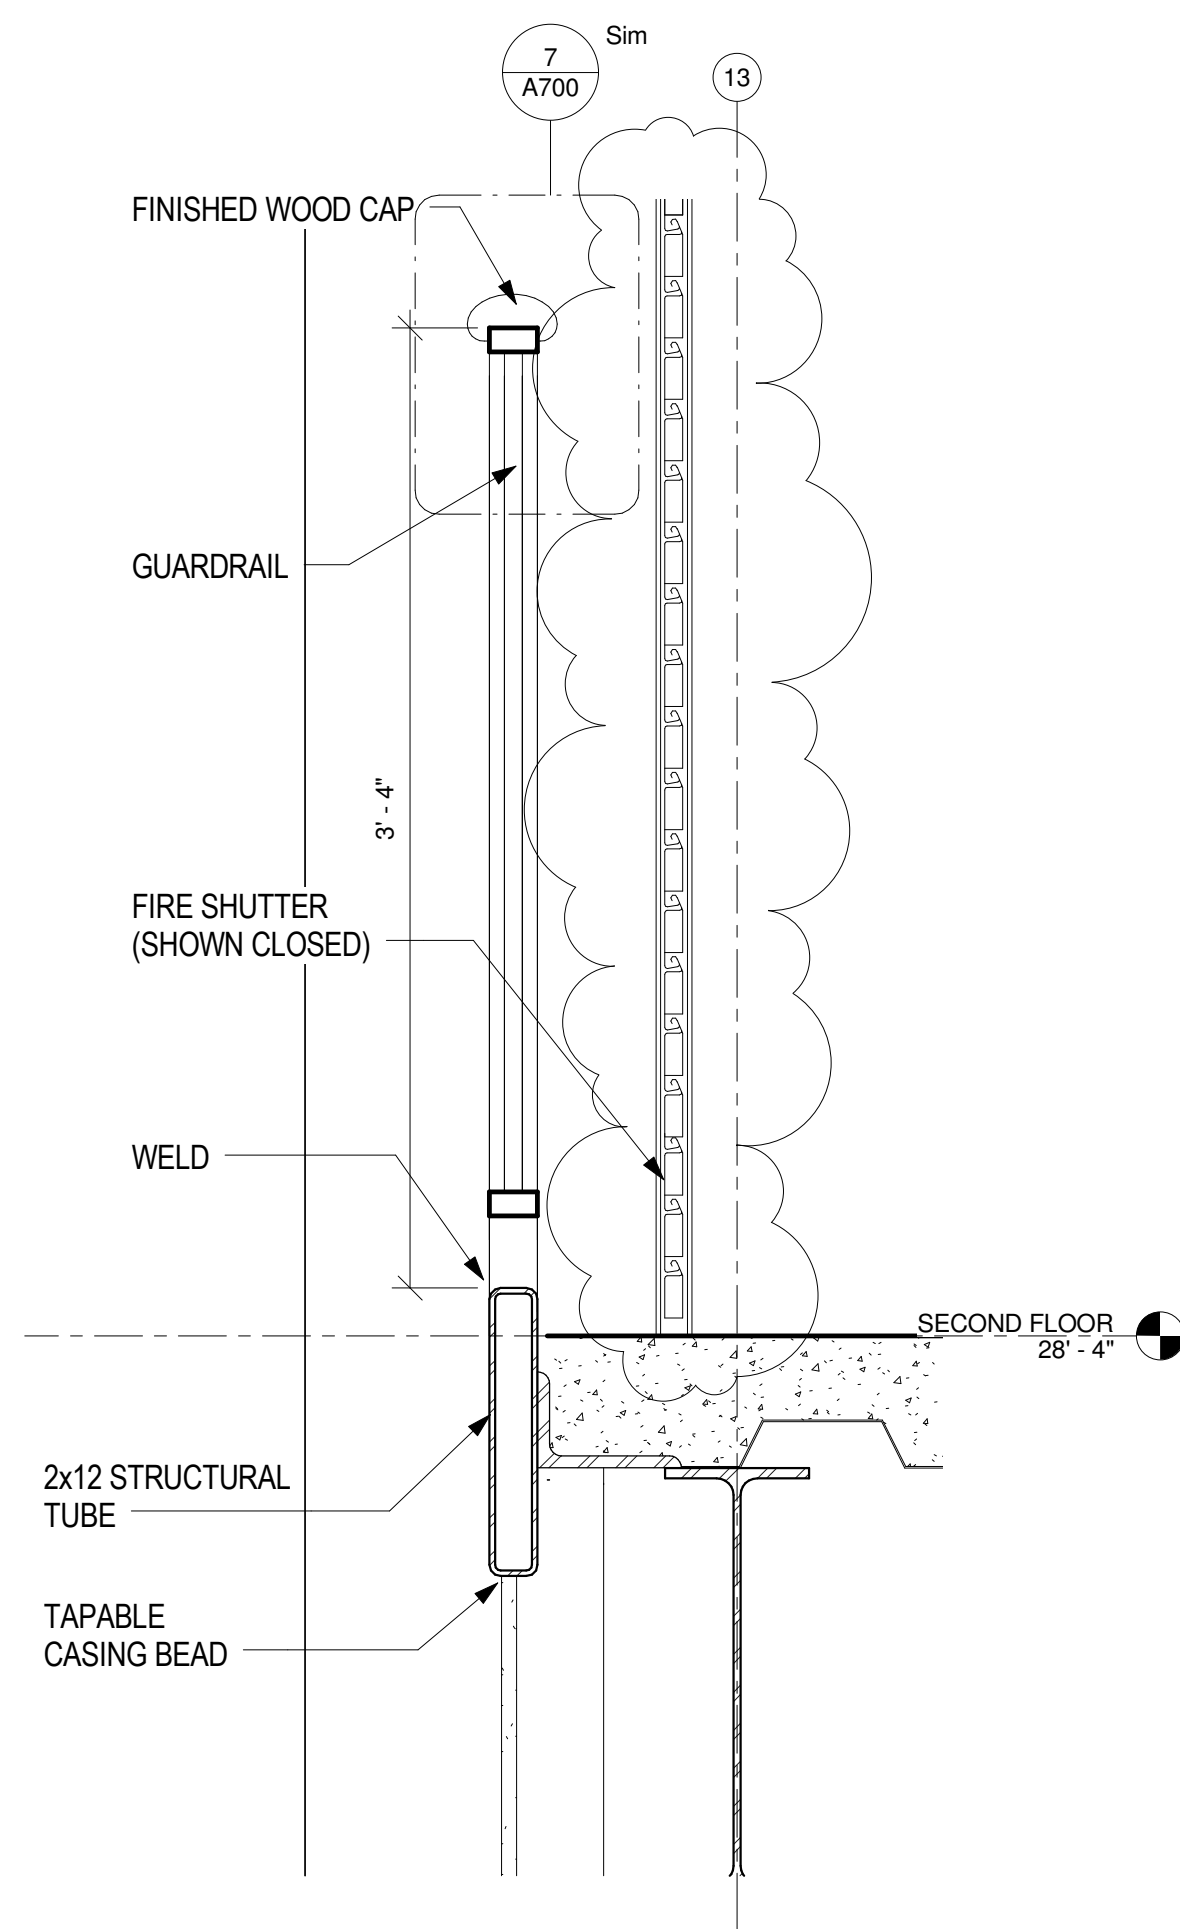


2 LOBBY GUARDRAIL
1 1/2" = 1'-0"

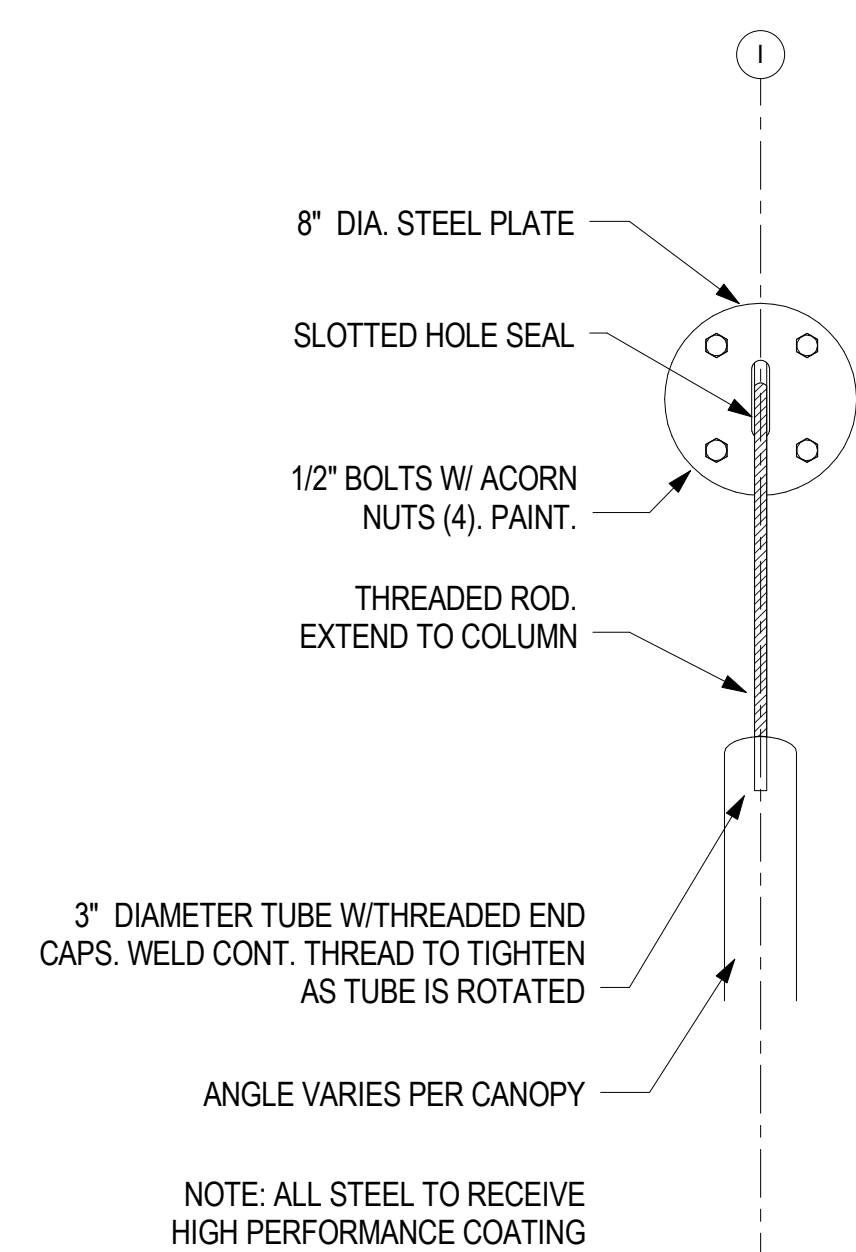


3 CANOPY SUPPORT TOP DETAIL (TYP.)
1 1/2" = 1'-0"

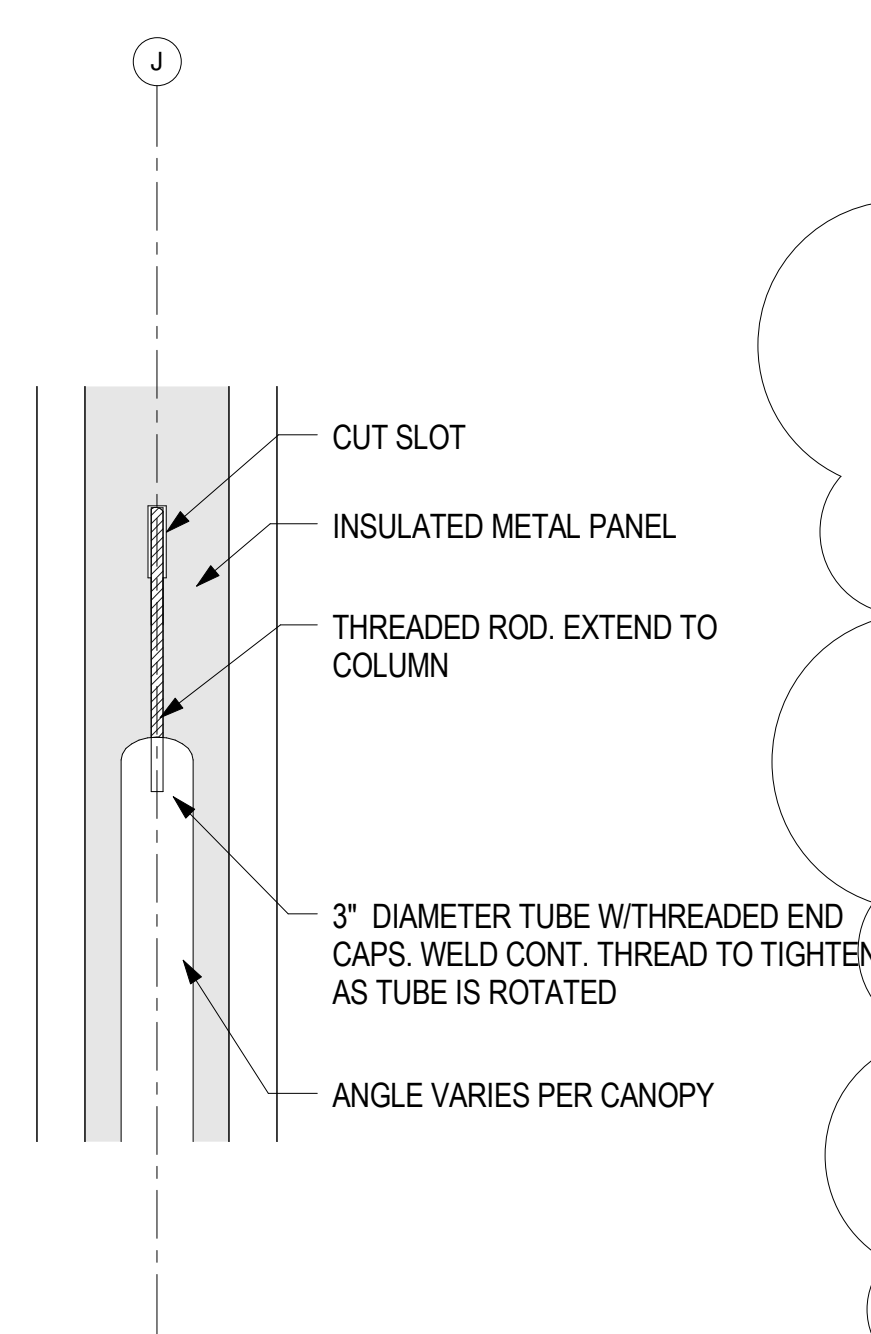


4 CANOPY SUPPORT TOP DETAIL @ ENTRY
1 1/2" = 1'-0"

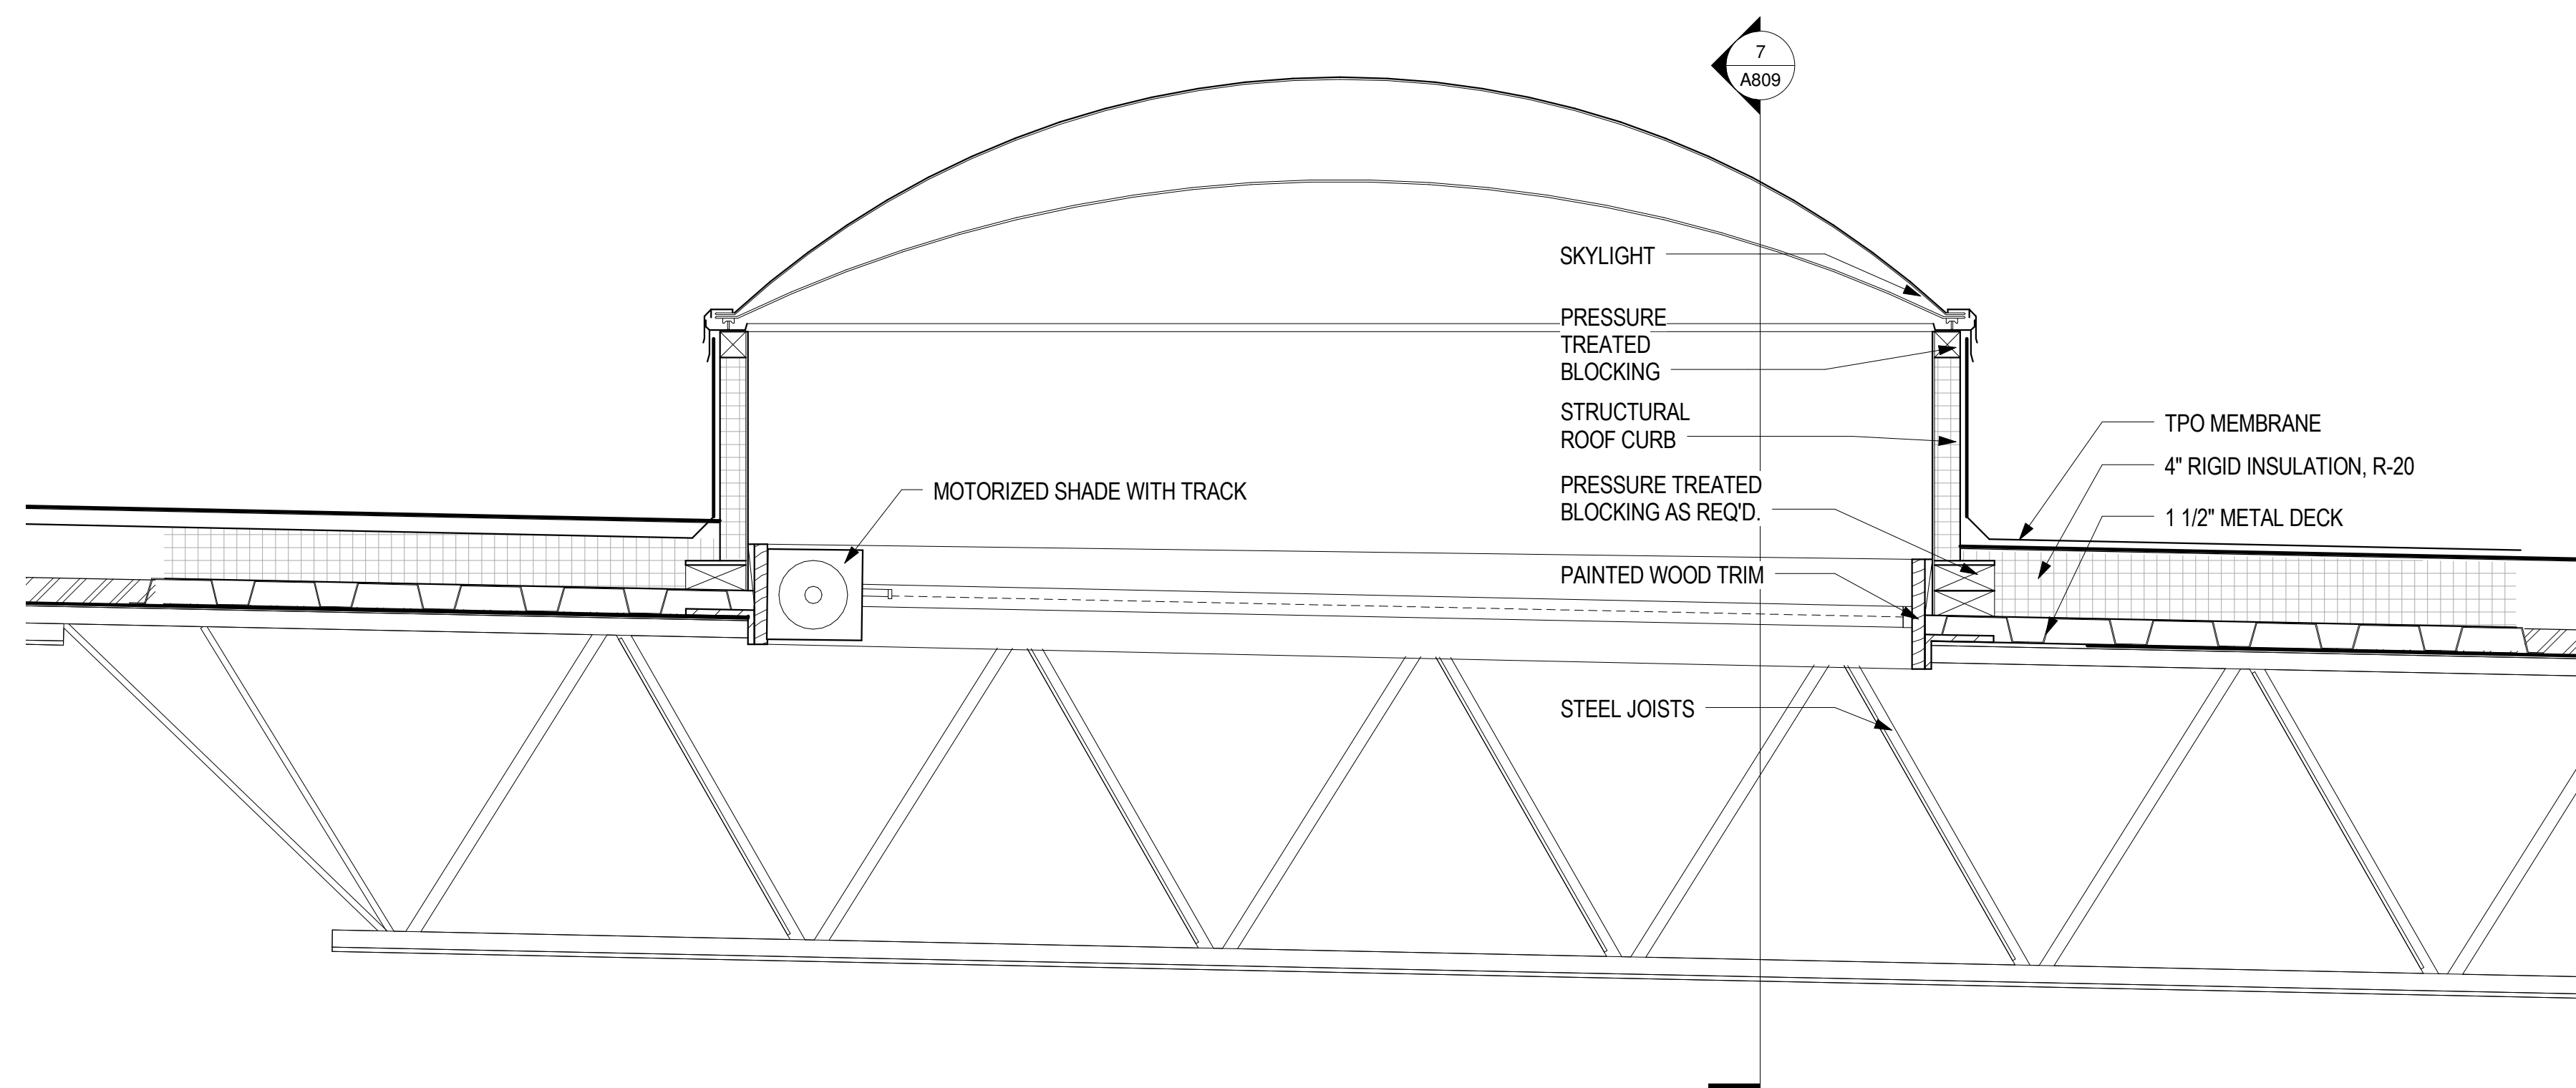


6 SECTION @ SKYLIGHT
1 1/2" = 1'-0"

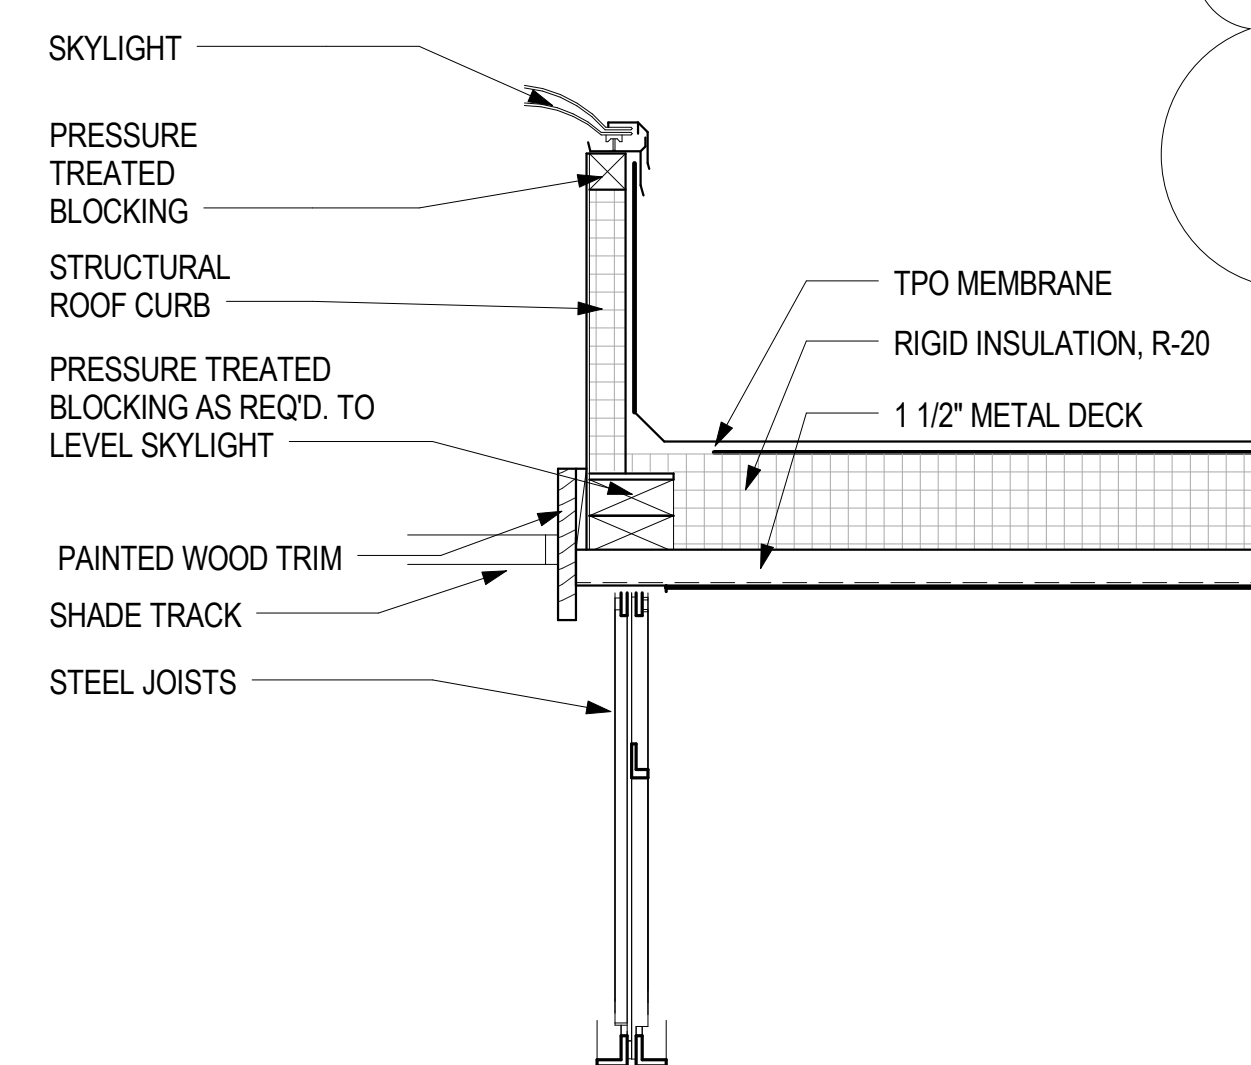


7 SKYLIGHT DETAIL
1 1/2" = 1'-0"

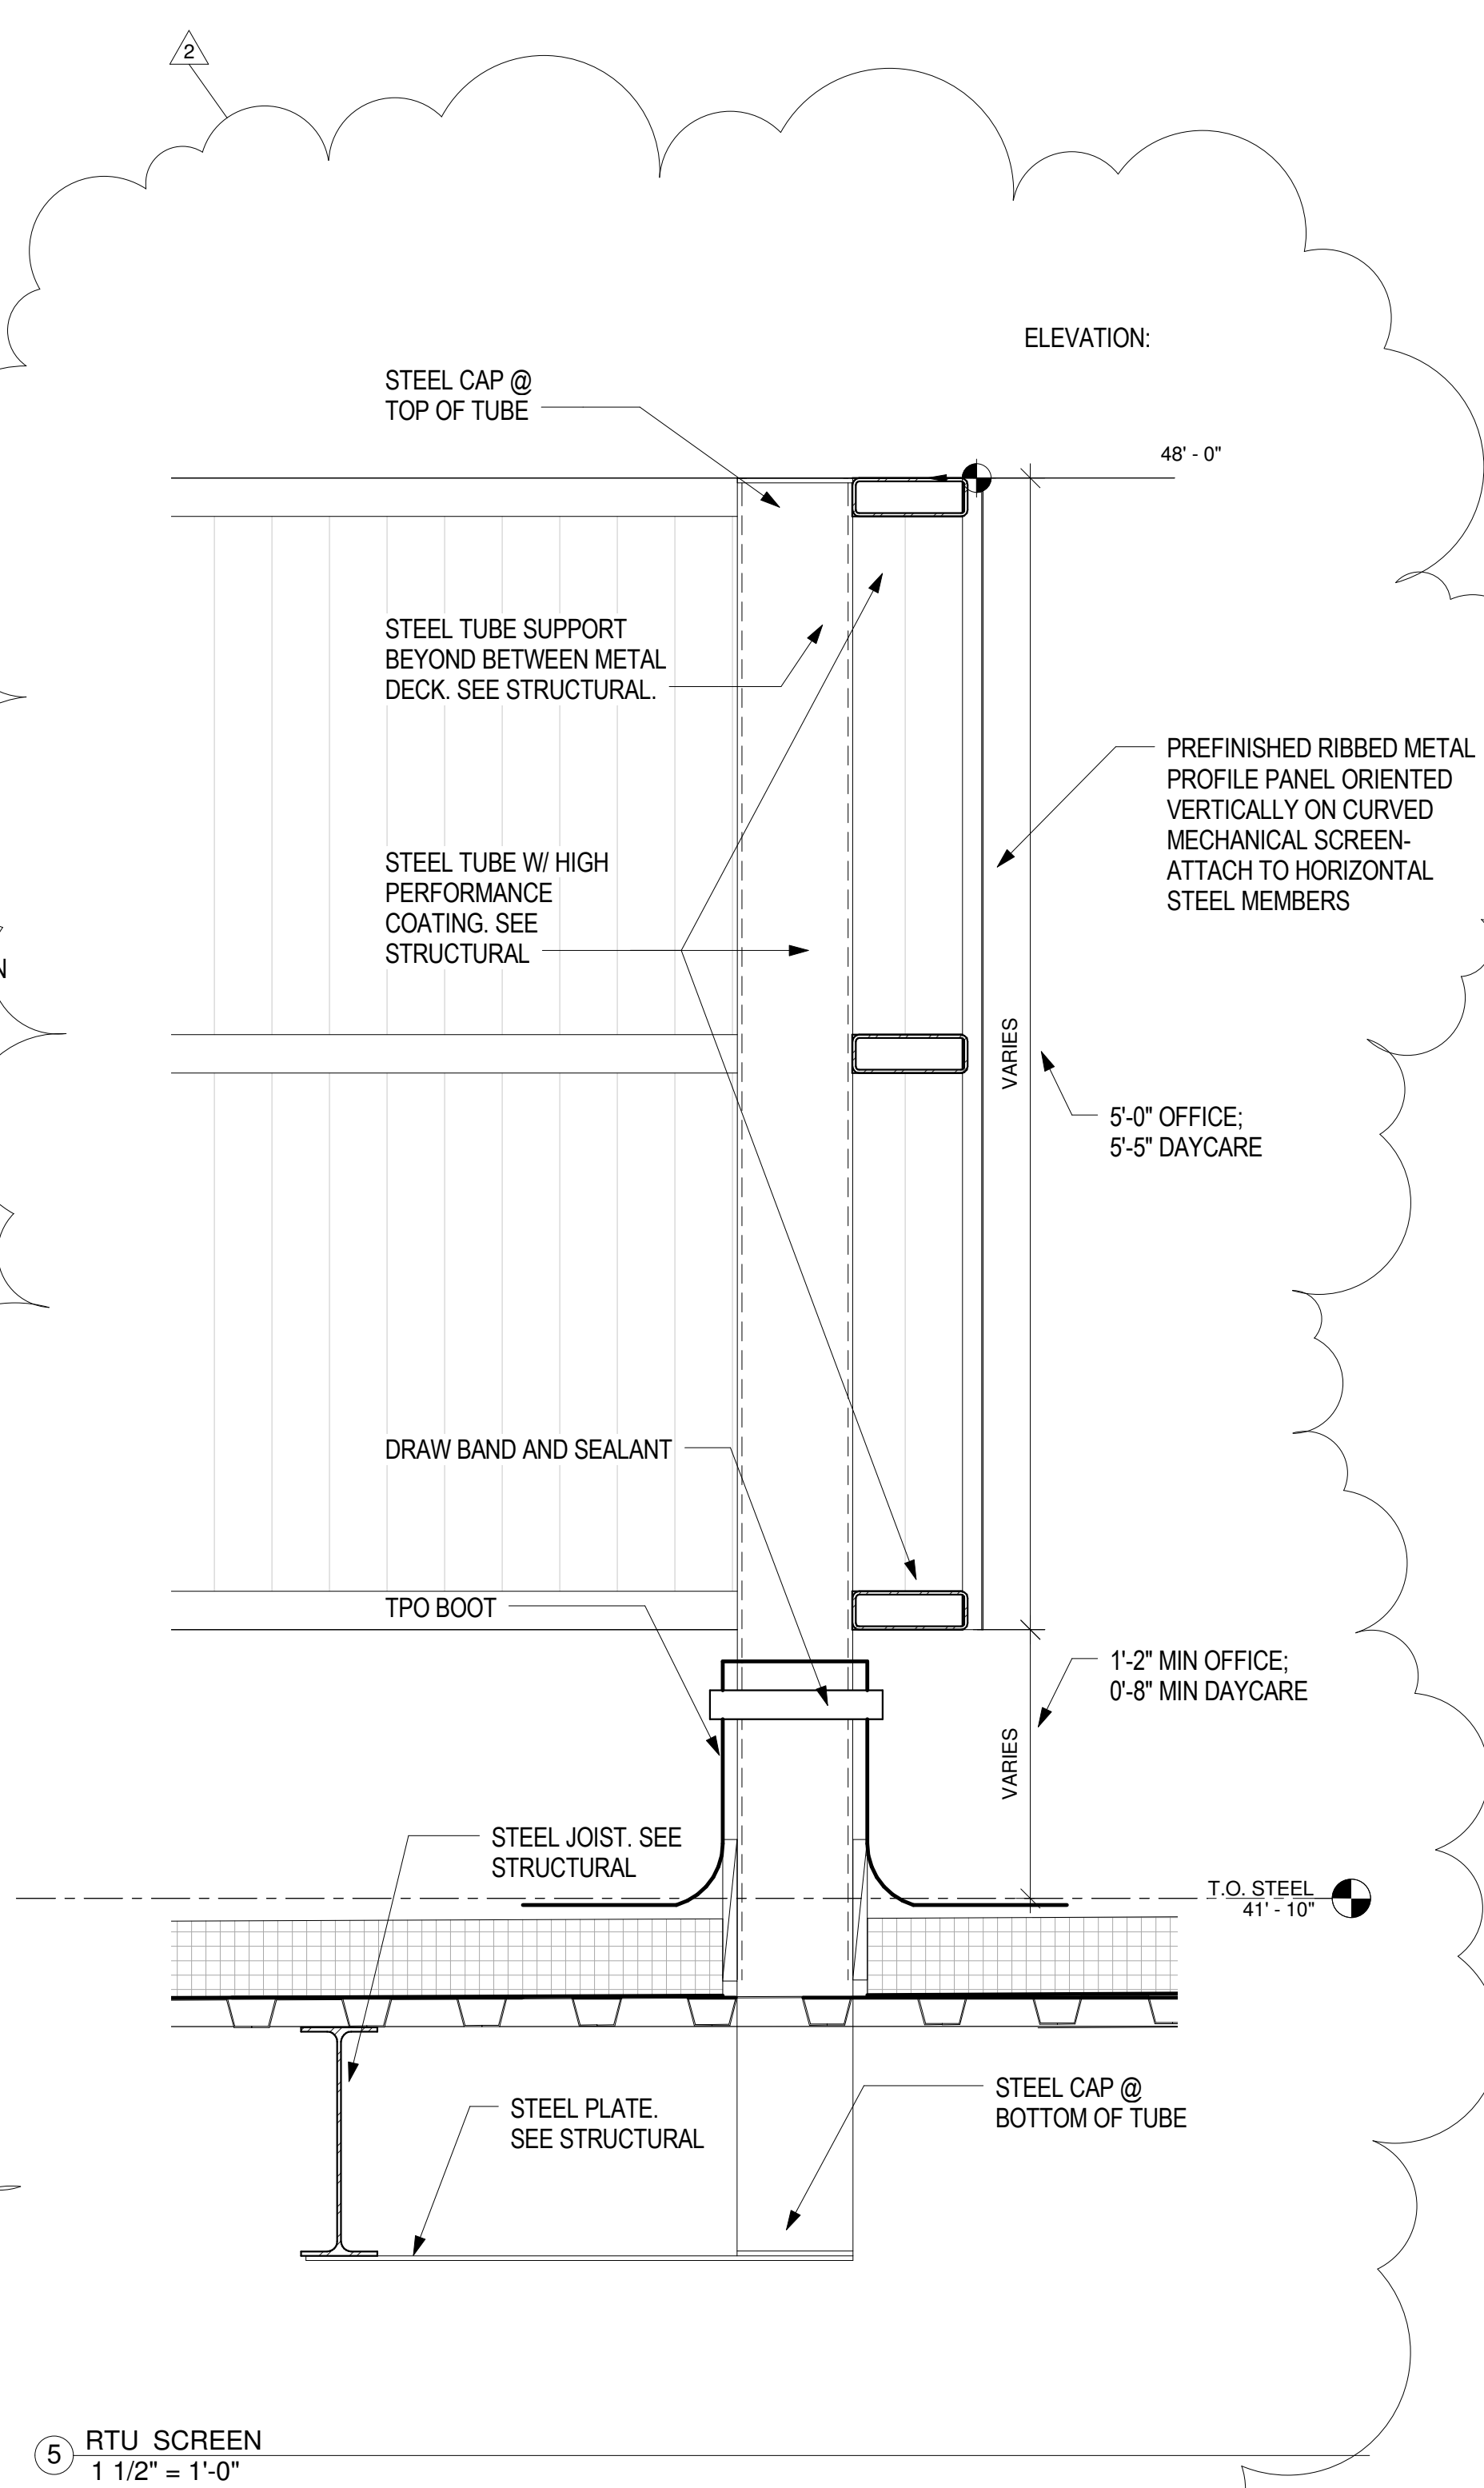


5 RTU SCREEN
1 1/2" = 1'-0"

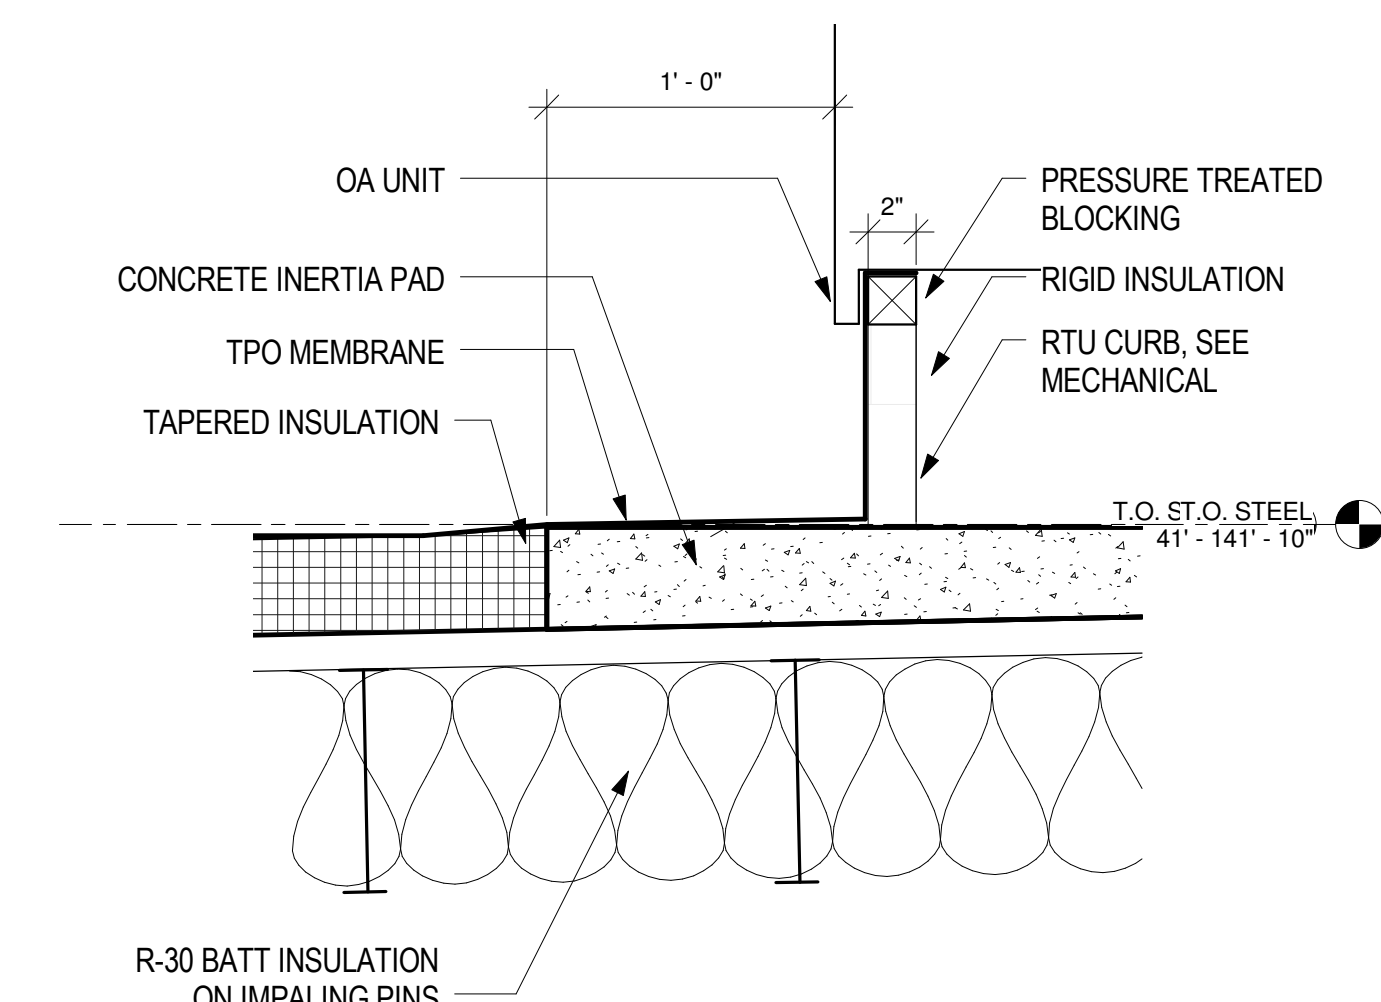


8 CONCRETE INERTIA PAD
1 1/2" = 1'-0"

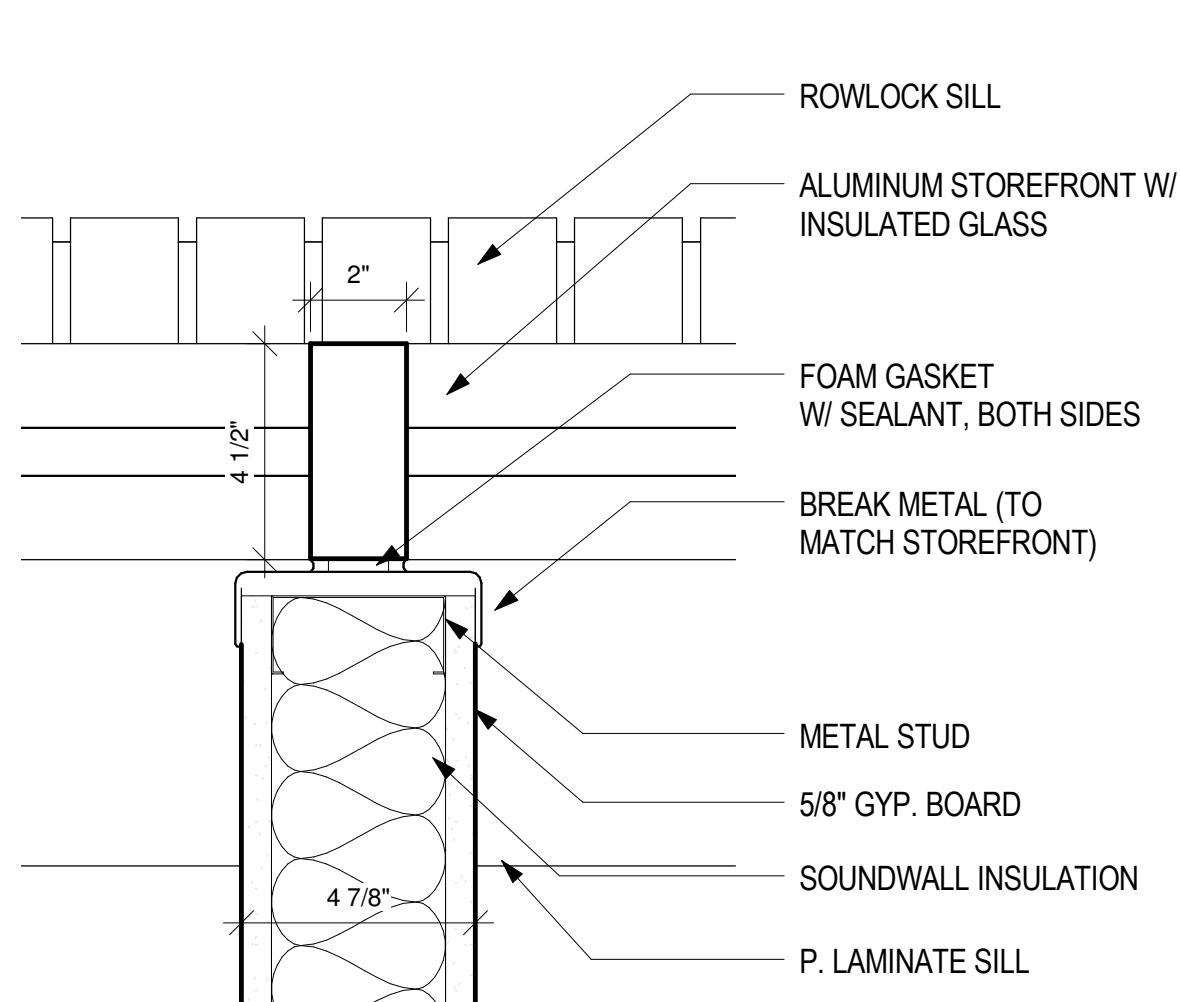


9 WALL TO MULLION DETAIL
3" = 1'-0"

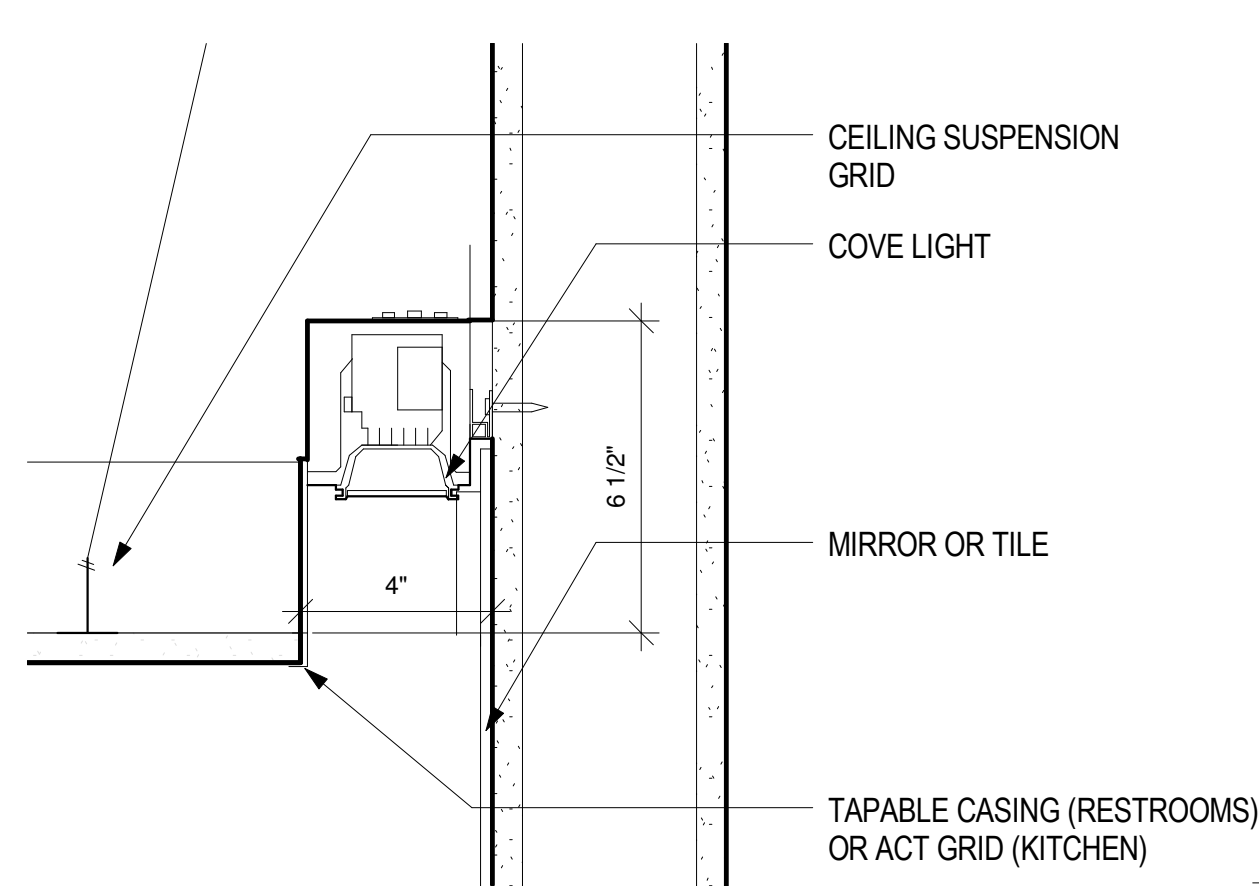

10 RESTROOM RECESSED LIGHT
3" = 1'-0"

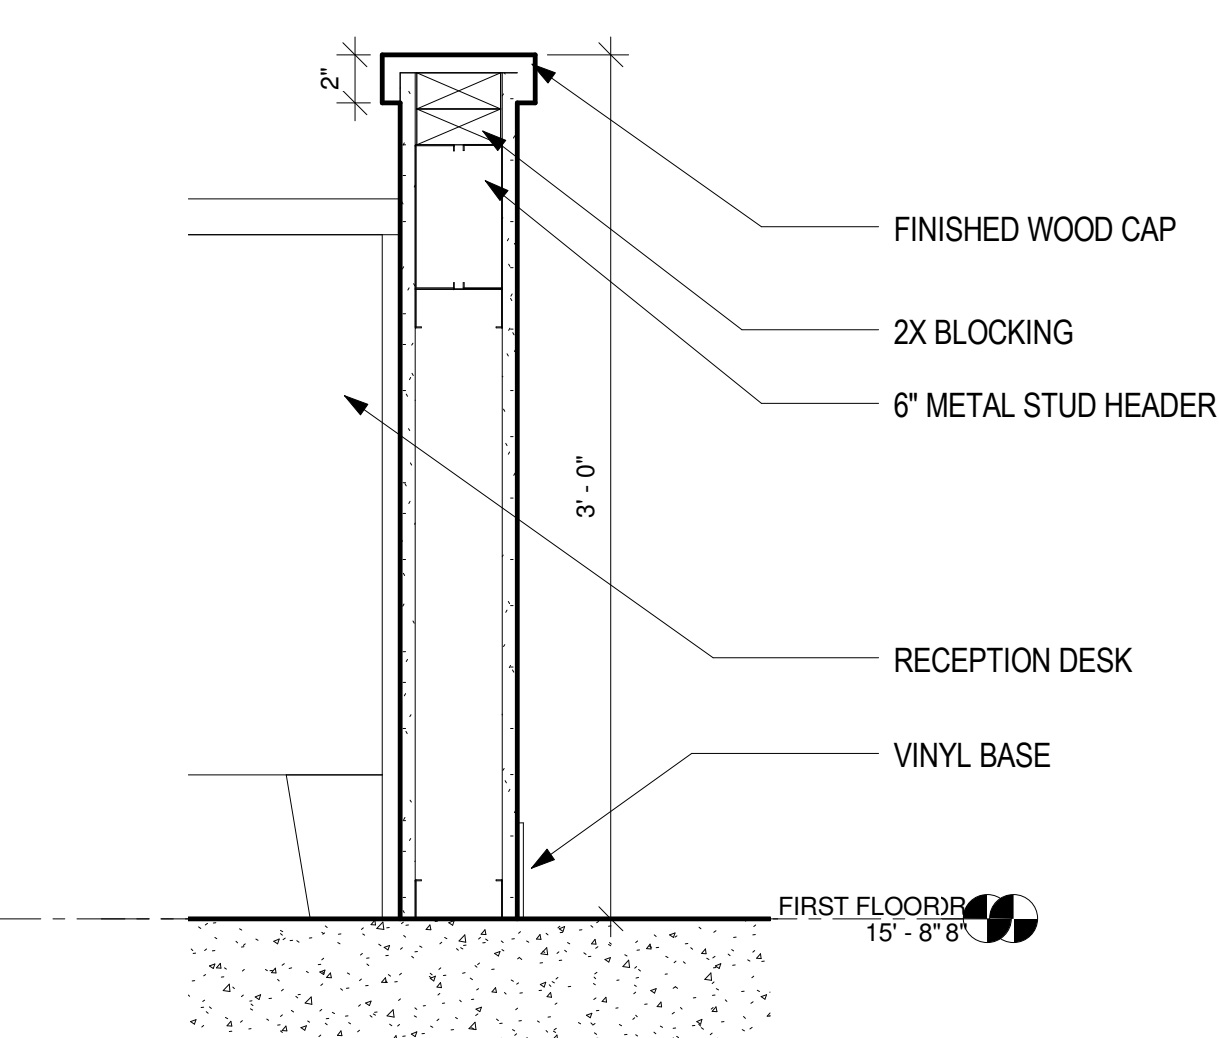

11 RECEPTION DESK WALL
1 1/2" = 1'-0"

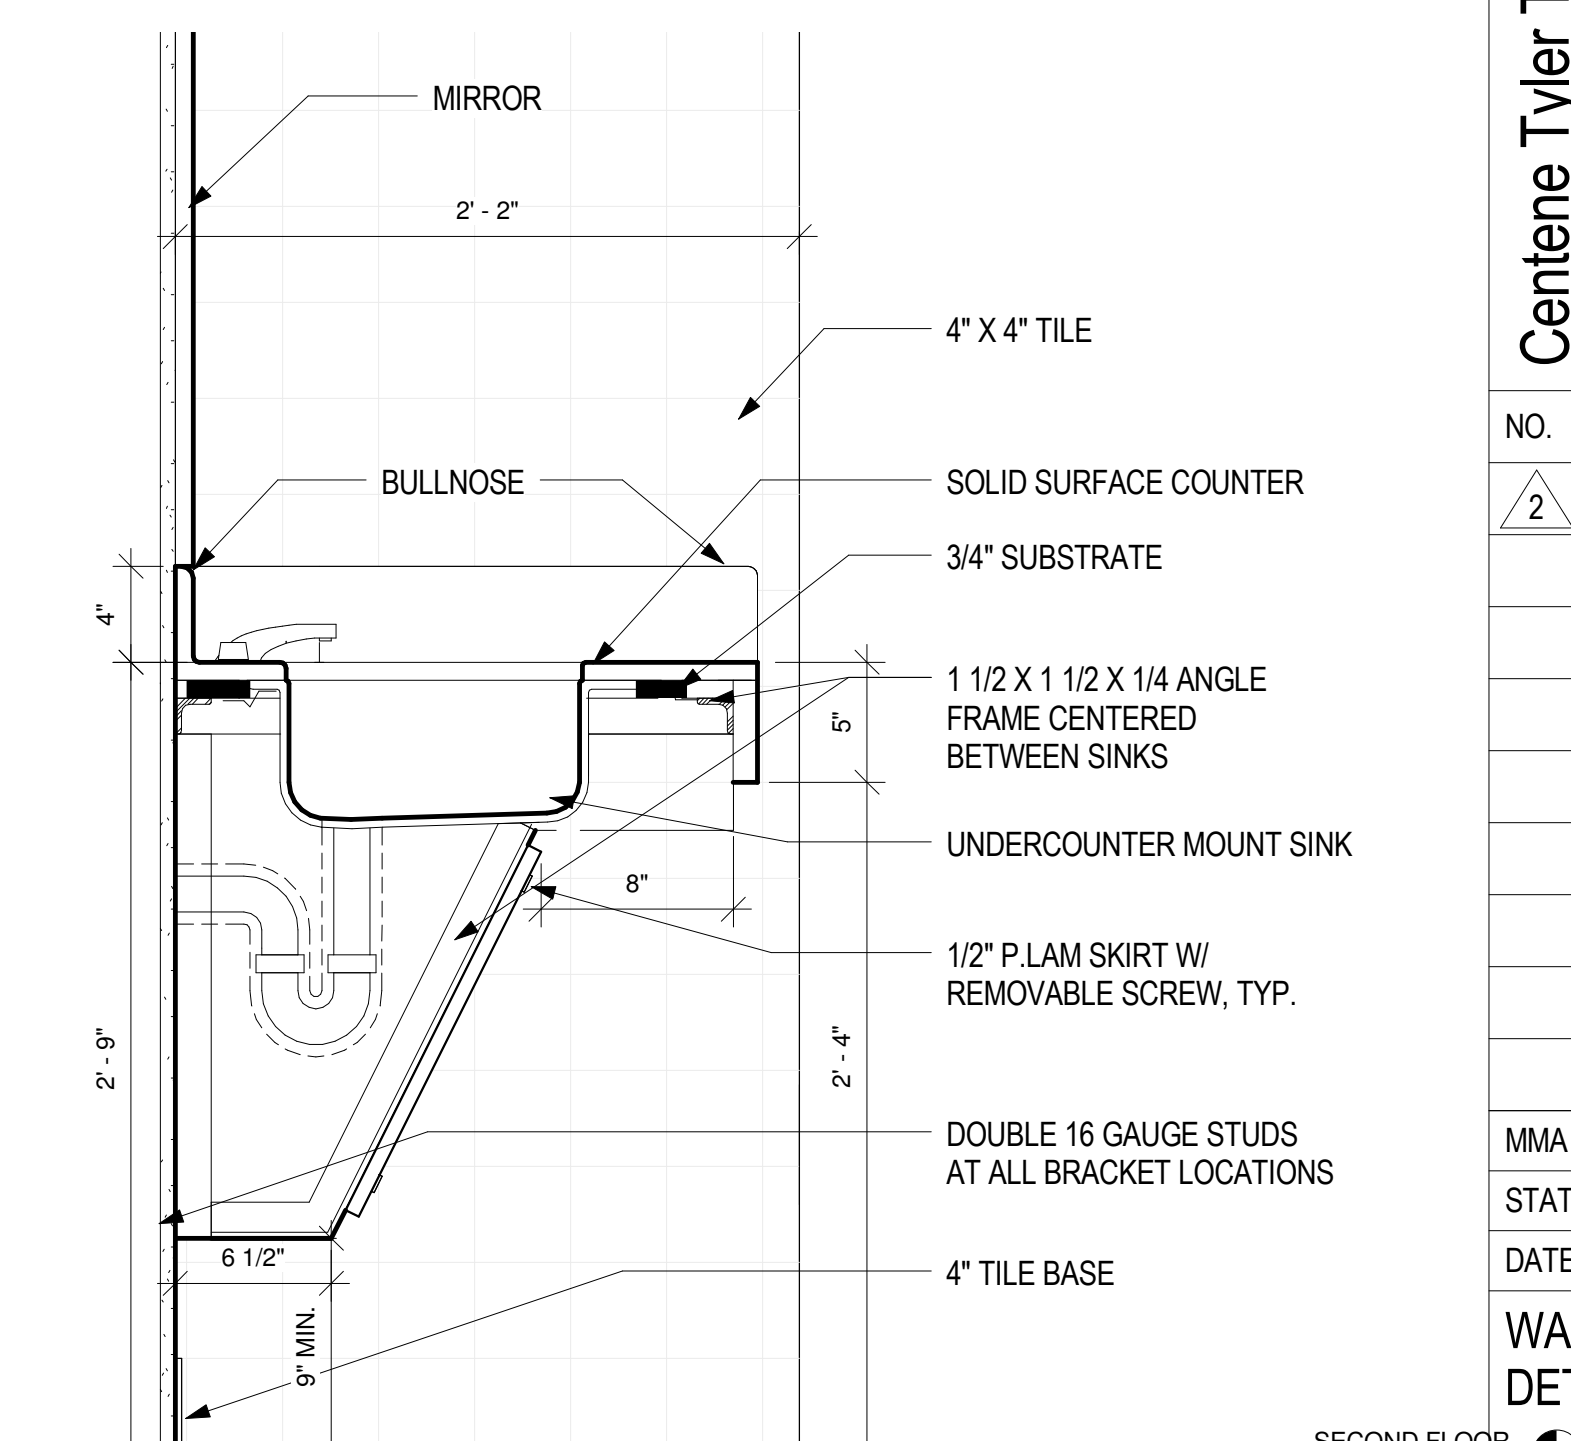


12 RESTROOM VANITY (TYP.)
1 1/2" = 1'-0"


Construction Manager:	RUM General Contractors 315 Enterprise Street Longview, TX 75604	P: (903) 799-1656
Landscape Architect:	David C. Scarborough Landscape 8238 Baylor Drive Tyler, TX 75703	P: (903) 961-5559
Electrical/Plumbing Engineer:	Allegiant Engineering 1205 South Bennett Tyler, TX 75701	P: (903) 597-3441
Mechanical Engineer:	Jarell Mech. Contractors 4208 Rider Trail North Earm City, MO 63045	P: (314) 291-0100
Structural Engineer:	Holland Engineering P.O. Box 2428 Lindale, TX 75771	P: (903) 882-4503
Soil Engineer:	C.T. Brannon Corp. 1321 S. Broadway P.O. Box 7487 Tyler, TX 75771	P: (903) 597-2122

NO.	DATE	REVISION
-----	------	----------


2	2-20-13	ASI-1
---	---------	-------

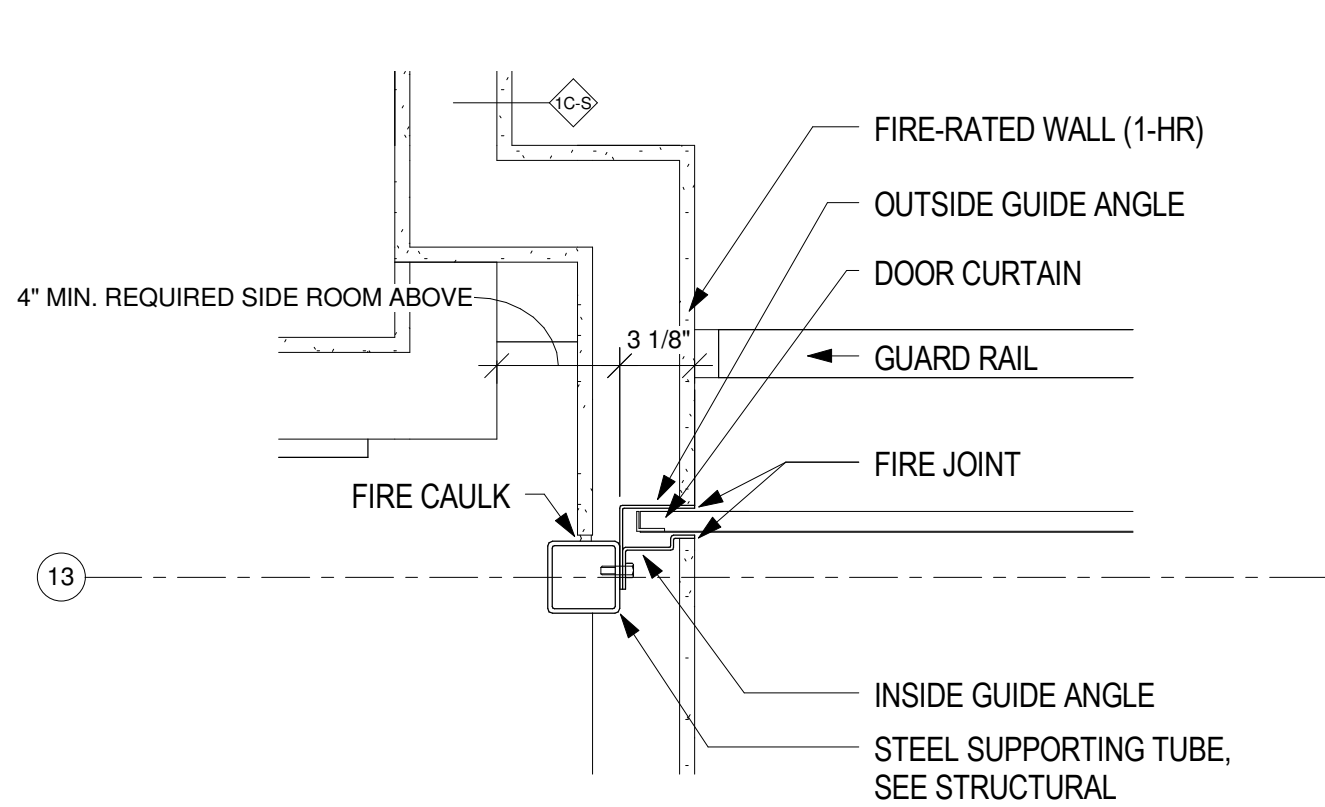

OVERHEAD ROLLING DOOR- JAMB
DETAIL
1 1 1/2" = 1'-0"

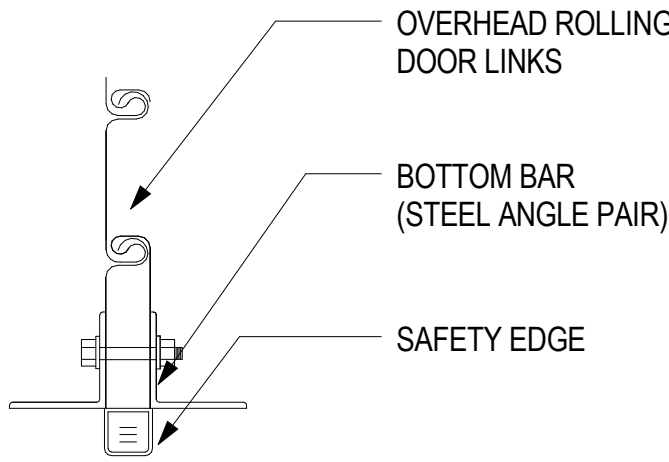

OVERHEAD ROLLING DOOR- BOTTOM
BAR
2 3" = 1'-0"

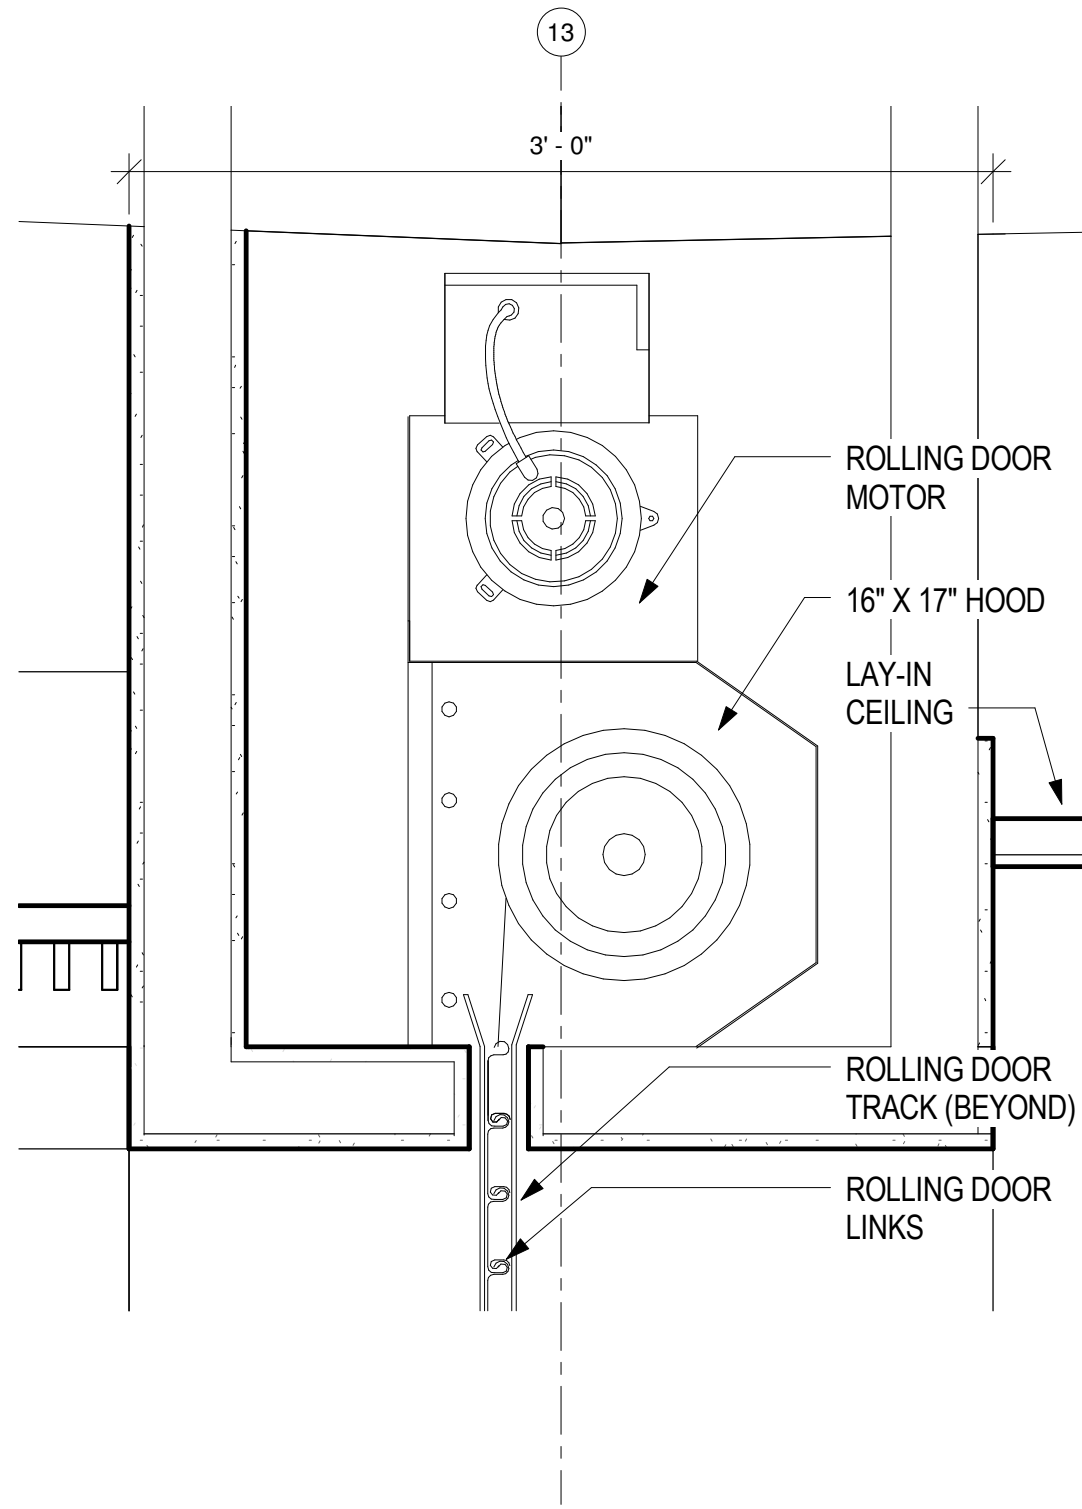

OVERHEAD ROLLING DOOR- HEADER
DETAIL
3 1 1/2" = 1'-0"



Construction Manager:
RJM General Contractors
315 Enterprise Street
Longview, TX 75604
P: (903) 759-1655

Landscape Architect:
David C. Scarborough
Landscape
8238 Baylor Drive
Tyler, TX 75703
P: (903) 961-5559

Electrical/Plumbing Engineer:
Allegiant Engineering
1205 South Bennett
Tyler, TX 75701
P: (903) 597-3441

Mechanical Engineer:
Jarrell Mech. Contractors
4208 Rider Trail North
Earth City, MO 63045
P: (314) 291-0100

Structural Engineer:
Holland Engineering
P.O. Box 2428
Lindale, TX 75771
P: (903) 882-4503

Civil Engineer:
C.T. Brannon Corp.
1321 S. Broadway
P.O. Box 7487
Tyler, TX 75771
P: (903) 597-2122

**MACKEY MITCHELL
ARCHITECTS**
900 Spruce Street, Suite 500
St. Louis, Missouri 63102
p (314) 421-1815
f (314) 421-5206

**Centene Tyler Texas
Claims Operations Center**
3559 East Campbell Parkway
Tyler, TX 75701

NO.	DATE	REVISION
2	2-20-13	ASI-1

MMA JOB NO: 12010
STATUS: Construction Documents
DATE: 12-10-12

WALL SECTION
DETAILS

SHEET NUMBER:

A810